ARTIFICIAL GAS
CITY WATER
SEWER
ELECTRICITY
PAVING - ONE YEAR

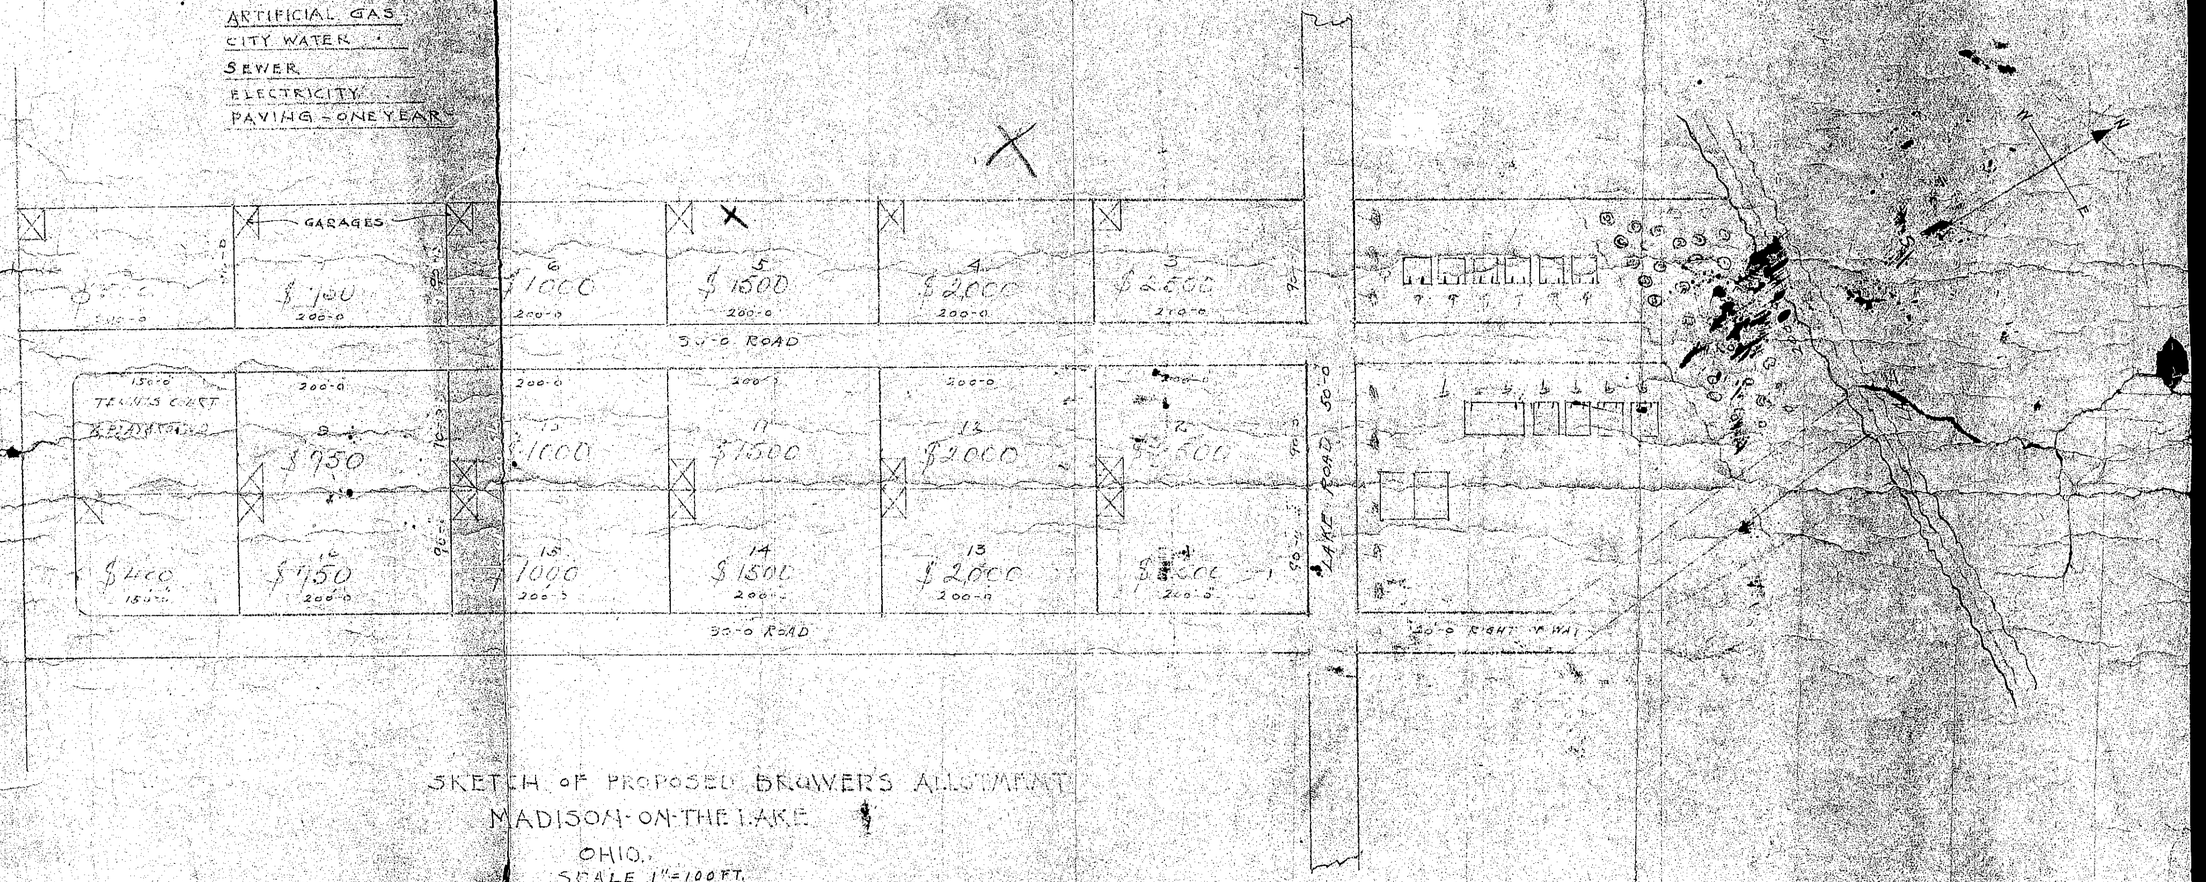

SKETCH OF PROPOSED BROWER'S ALLOTMENT
MADISON-ON-THE LAKE
OHIO.
SCALE 1"=100 FT.