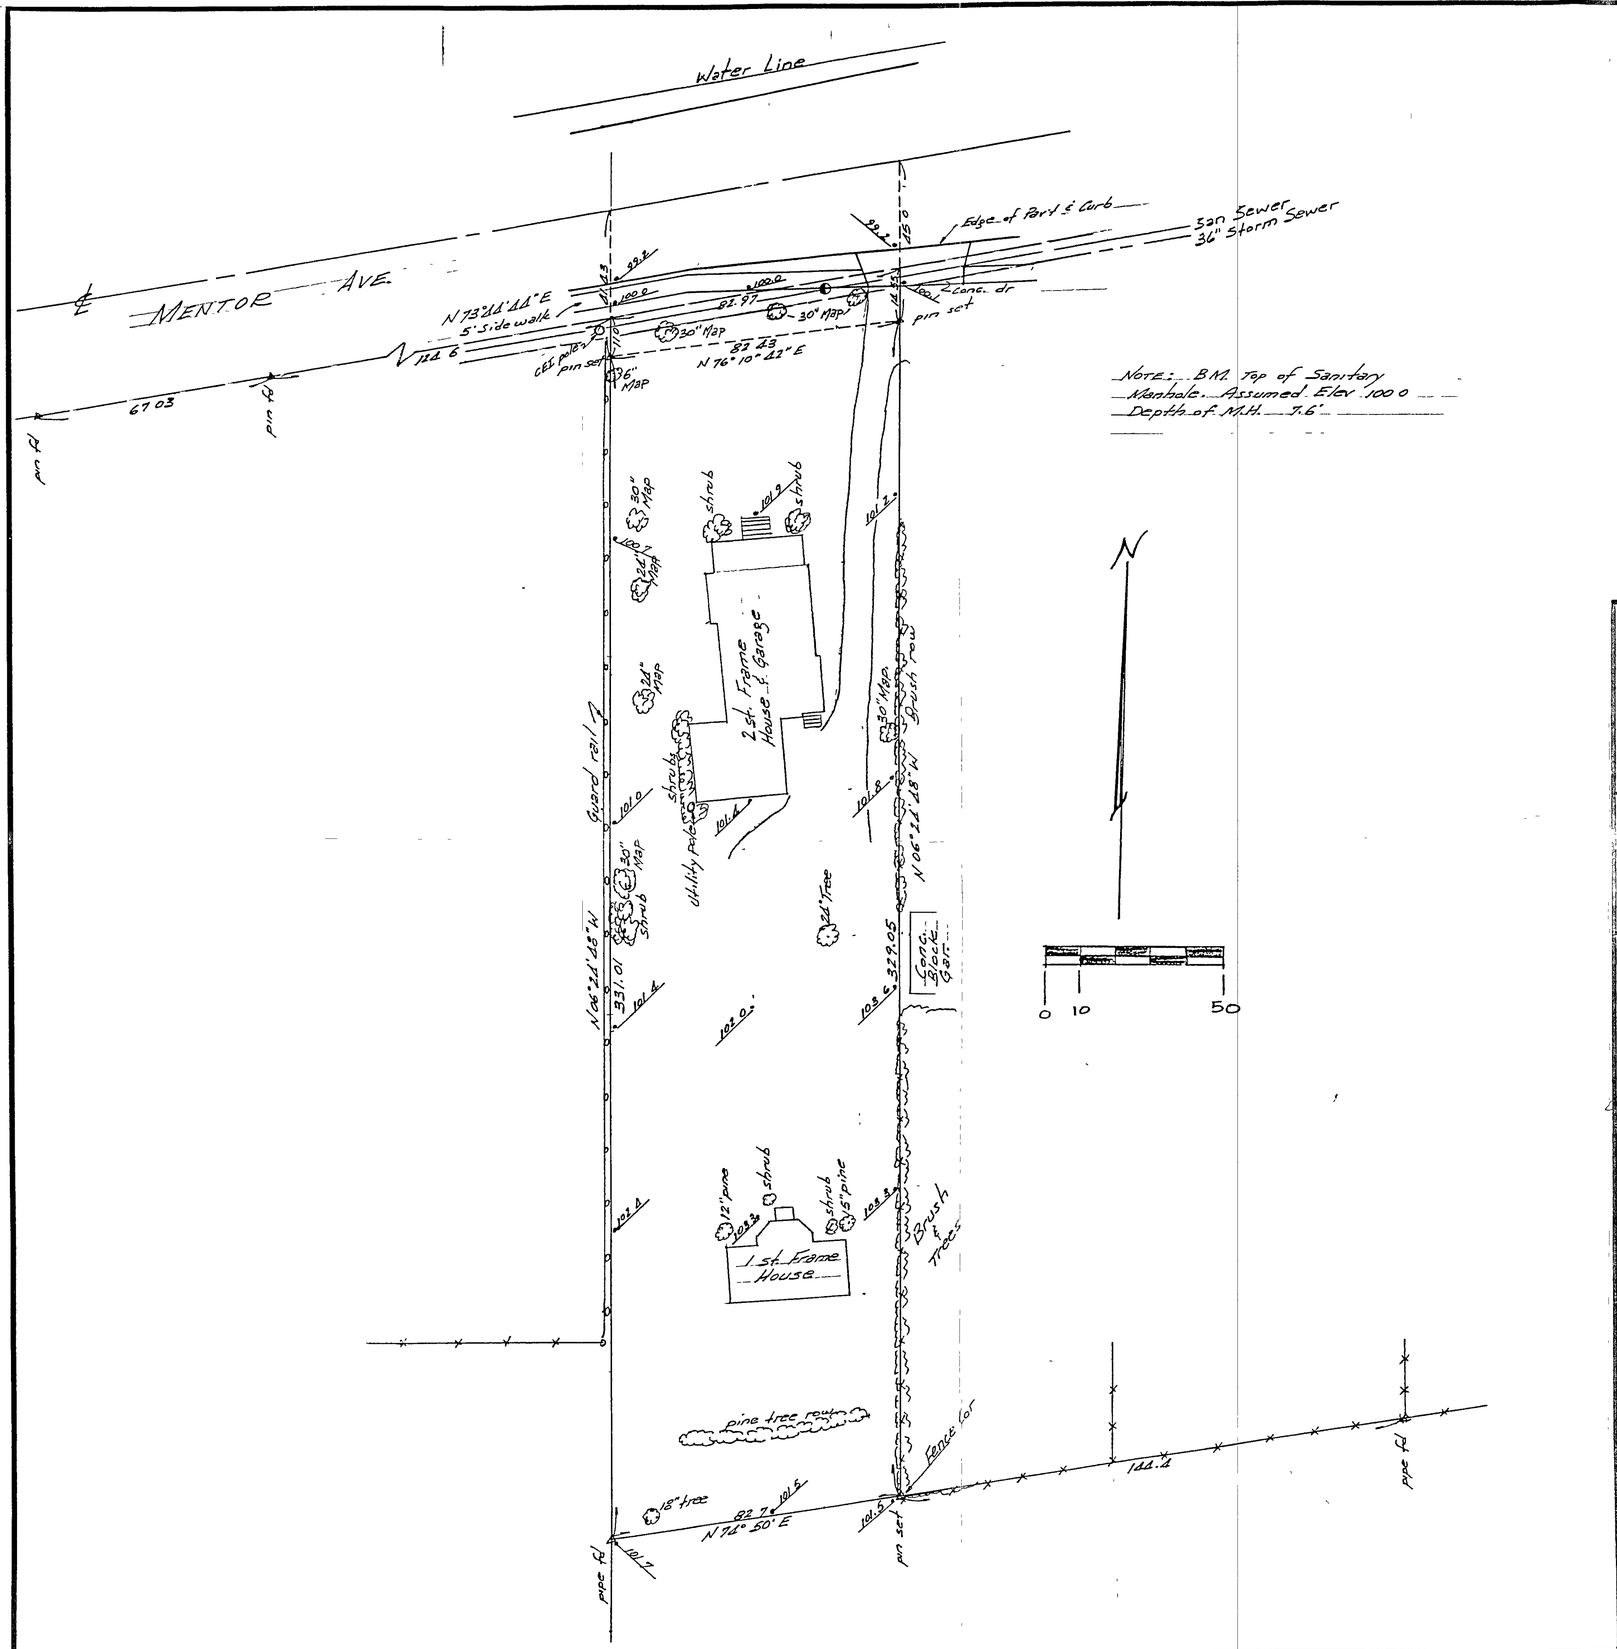


# SITE PLAN

COUNTY, OHIO

for: Charles J. Lombardo

| CLIENT | OWNER |
|---|---|
| | |

| ADDRESS | STREET | CITY | ZIP |
|---|---|---|---|
| 22100 | Westlake Rd. | Fairview Park | 44126 |
| PO Box 45192 | | Westlake | Ohio 44145 |

| SUBDIVISION | SUBLOT NO | LOT | TRACT |
|---|---|---|---|
| | | 40 0346 | |

| VOLUME | PAGE | STREET |
|---|---|---|
| | | MENTOR AVE. |

16A-010B-00-005
PERMANENT PARCEL NO.

## CERTIFICATION

THIS PLAT WAS PREPARED BY ME, AND IS CORRECT TO THE BEST OF MY KNOWLEDGE.

J. Arthur Temple — 4761
NAME — REGISTRATION NO.

## LEGEND

SANITARY MANHOLE
STORM MANHOLE
INLET OR CATCH BASIN
HYDRANT
EXISTING CONTOURS
PROPOSED CONTOURS
EXIST ELEV 100 00 / 100 00 PROP ELEV
WATER VALVE (GAS)
WATER METER (GAS)
AS BUILT ELEVATION 1000
INDICATES DIRECTION OF SURFACE DRAINAGE

## "AS BUILT" CERTIFICATION

I, HEREBY CERTIFY THAT THE CIRCLED GRADES ARE EXISTING FINISHED GRADES CHECKED IN THE FIELD ON _____, 19____ AND ARE CORRECT TO THE BEST OF MY KNOWLEDGE

NAME — REGISTRATION NO

PLAN PREPARED BY:
WM. R. GRAY, ASSOCIATES, INC.

| REVISIONS | DRAWN BY J.A.T. | SCALE 1" = 20' | PHONE NO |
|---|---|---|---|
| | CHECKED BY | DATE Mar 15, 1986 | DRAWING NO |