3A-63-9

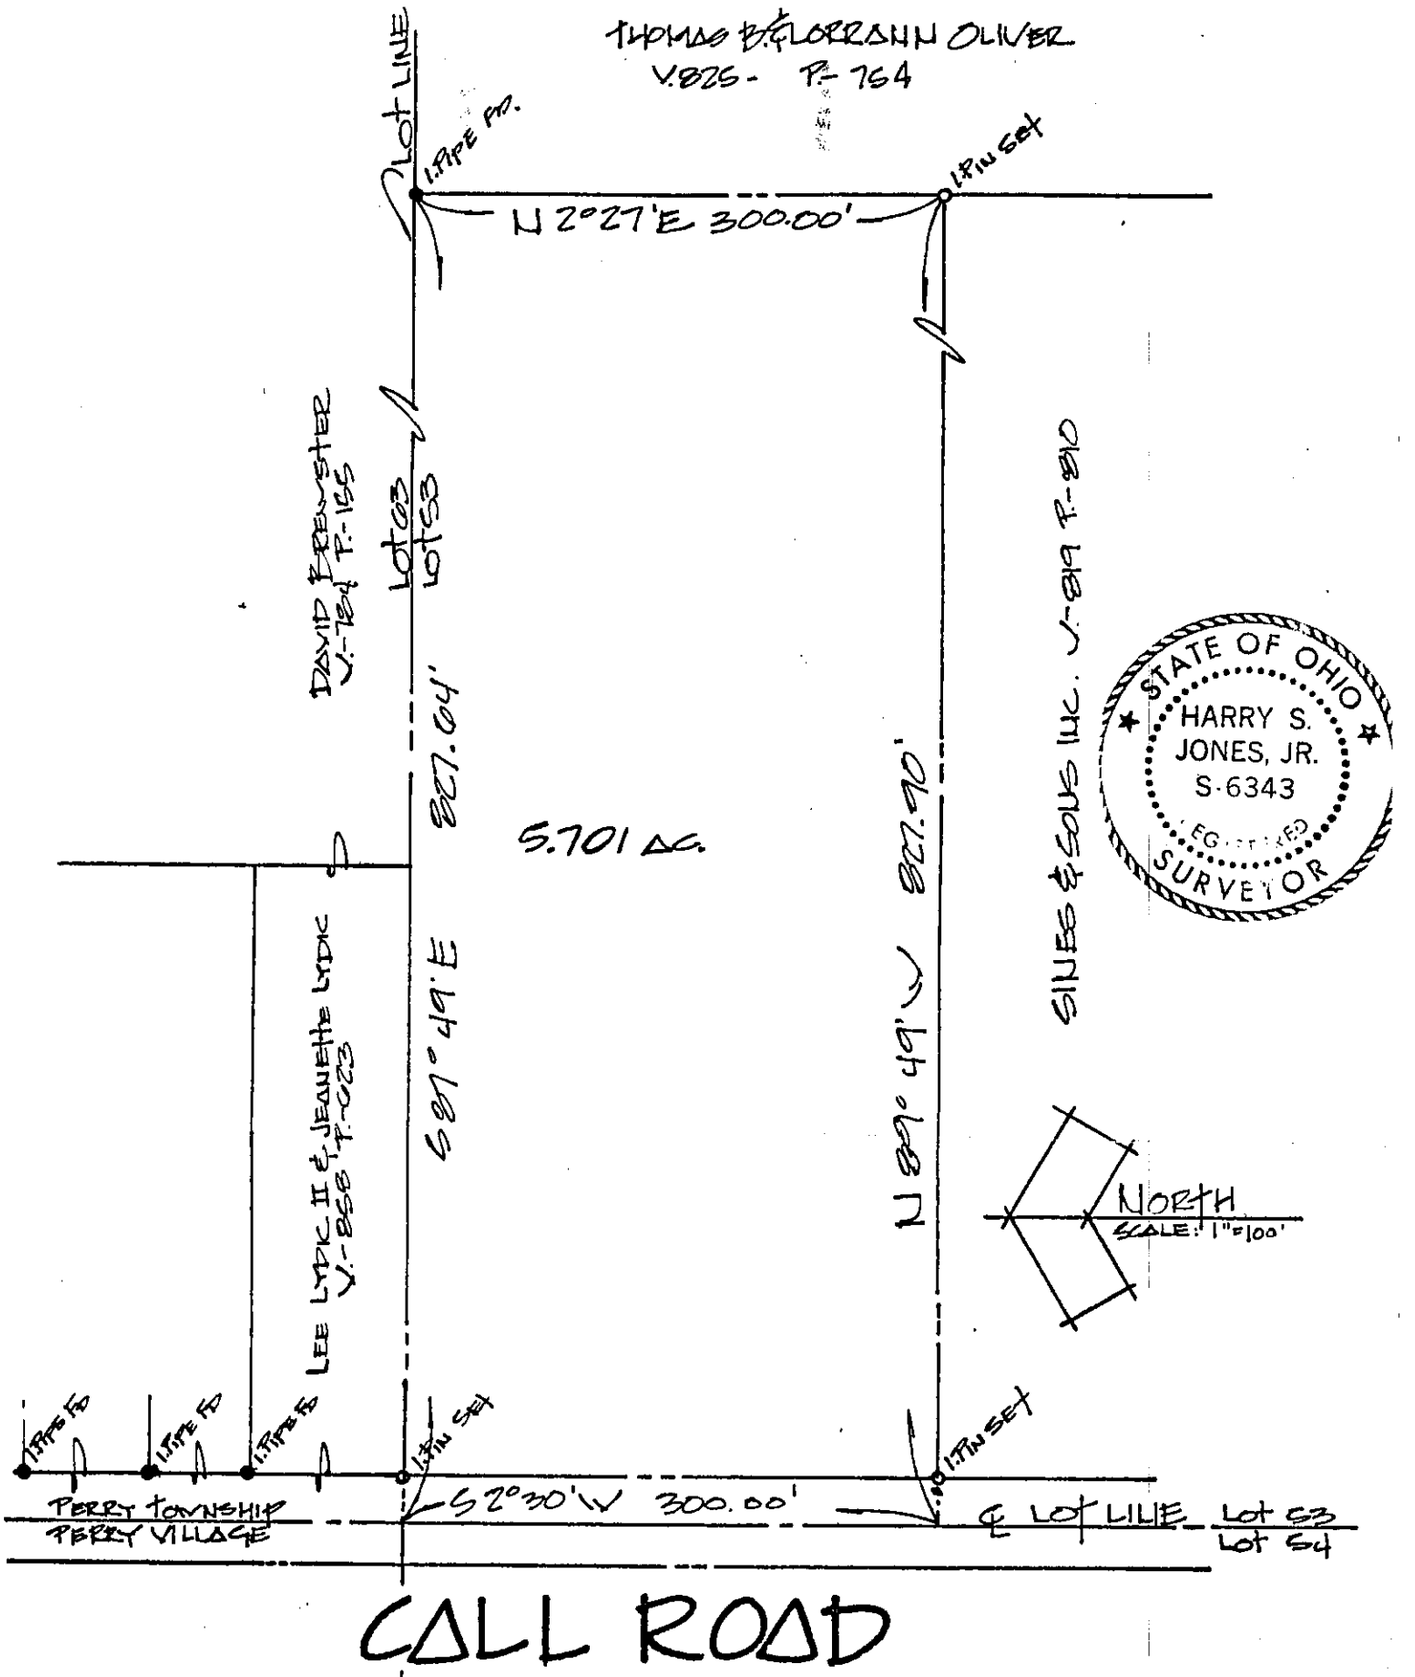

PROPOSED