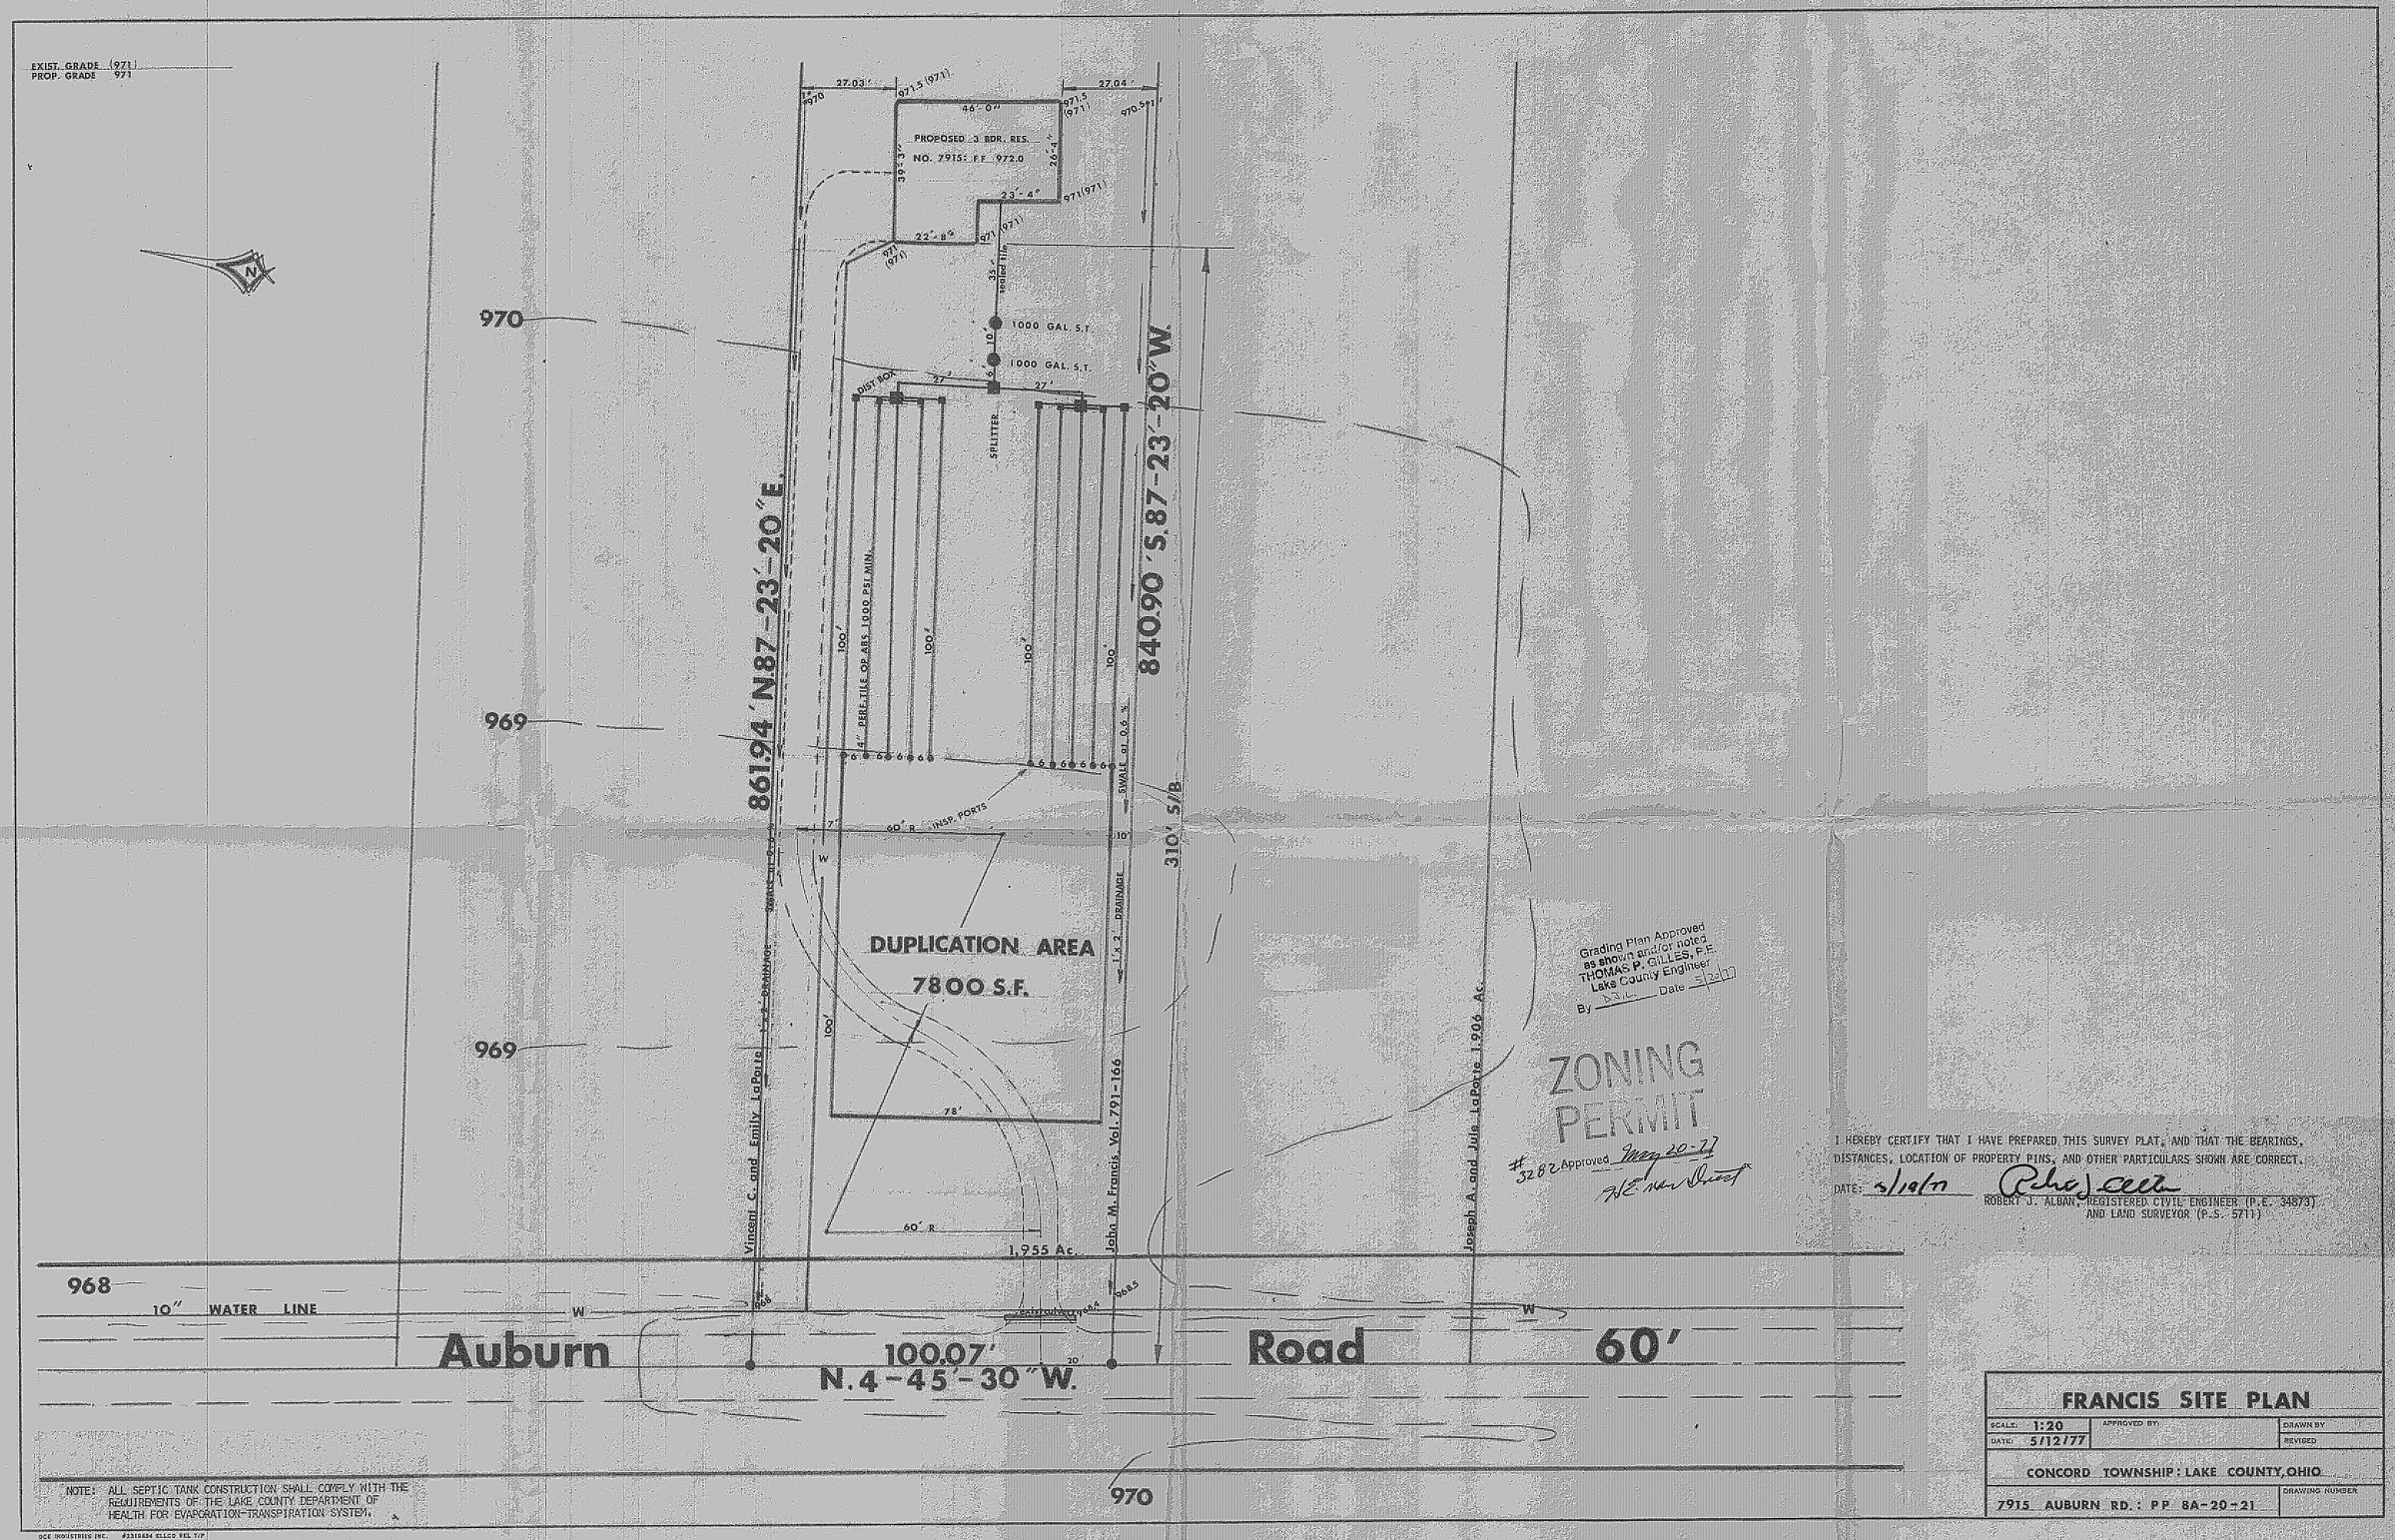
EXIST. GRADE (971)
PROP. GRADE 971
PROPOSED 3 BDR. RES.
NO. 7915: F.F. 972.0
1000 GAL. S.T.
1000 GAL. S.T.
DIST. BOX
SPLITTER
4" PERF. TILE OP. ABS. 1000 PSI MIN.
861.94' N.87-23'-20" E.
840.90' S.87-23'-20" W.
310' S/B
DUPLICATION AREA
7800 S.F.
60' R. INSP. PORTS
Vincent C. and Emily LaPorte
John M. Francis Vol. 791-166
Joseph A. and Jule LaPorte 1.906 Ac.
1.955 Ac.
970
969
969
968
10" WATER LINE
Auburn
100.07'
N.4-45'-30" W.
Road
60'
970
Grading Plan Approved as shown and/or noted
THOMAS P. GILLES, P.E.
Lake County Engineer
By D.J.L. Date 5/20/77
ZONING PERMIT
#3282 Approved May 20-77
I HEREBY CERTIFY THAT I HAVE PREPARED THIS SURVEY PLAT, AND THAT THE BEARINGS, DISTANCES, LOCATION OF PROPERTY PINS, AND OTHER PARTICULARS SHOWN ARE CORRECT.
DATE: 5/19/77
ROBERT J. ALBAN, REGISTERED CIVIL ENGINEER (P.E. 34873) AND LAND SURVEYOR (P.S. 5711)
NOTE: ALL SEPTIC TANK CONSTRUCTION SHALL COMPLY WITH THE REQUIREMENTS OF THE LAKE COUNTY DEPARTMENT OF HEALTH FOR EVAPORATION-TRANSPIRATION SYSTEM.
FRANCIS SITE PLAN
SCALE: 1:20
DATE: 5/12/77
APPROVED BY:
DRAWN BY
REVISED
CONCORD TOWNSHIP: LAKE COUNTY, OHIO
7915 AUBURN RD.: PP 8A-20-21
DRAWING NUMBER