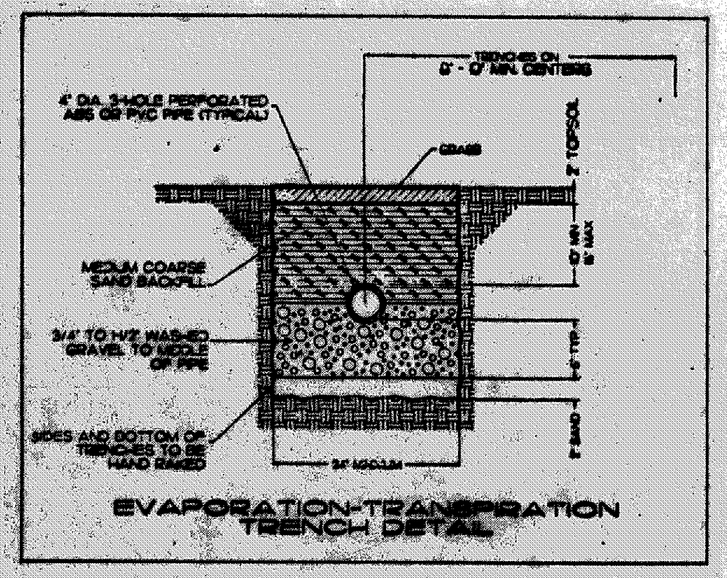

EVAPORATION-TRANSPIRATION TRENCH DETAIL

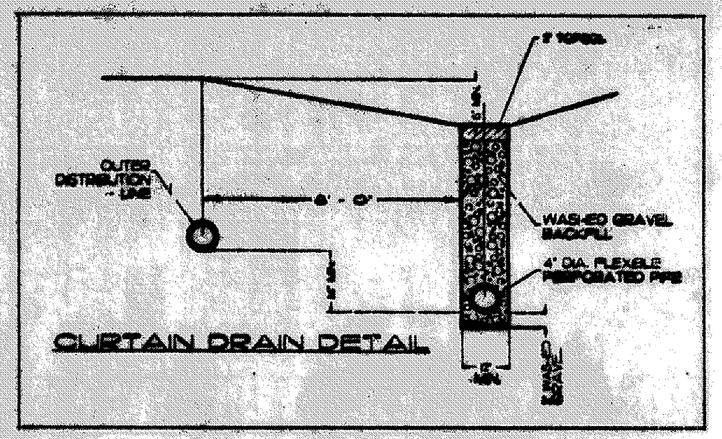

CURTAIN DRAIN DETAIL

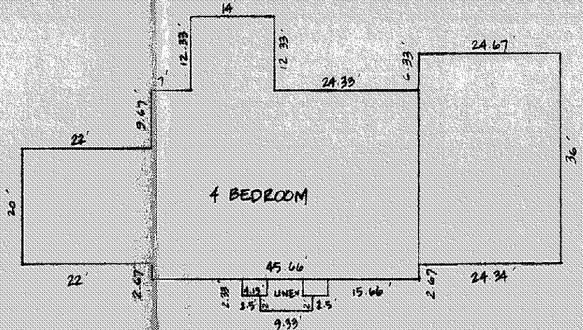

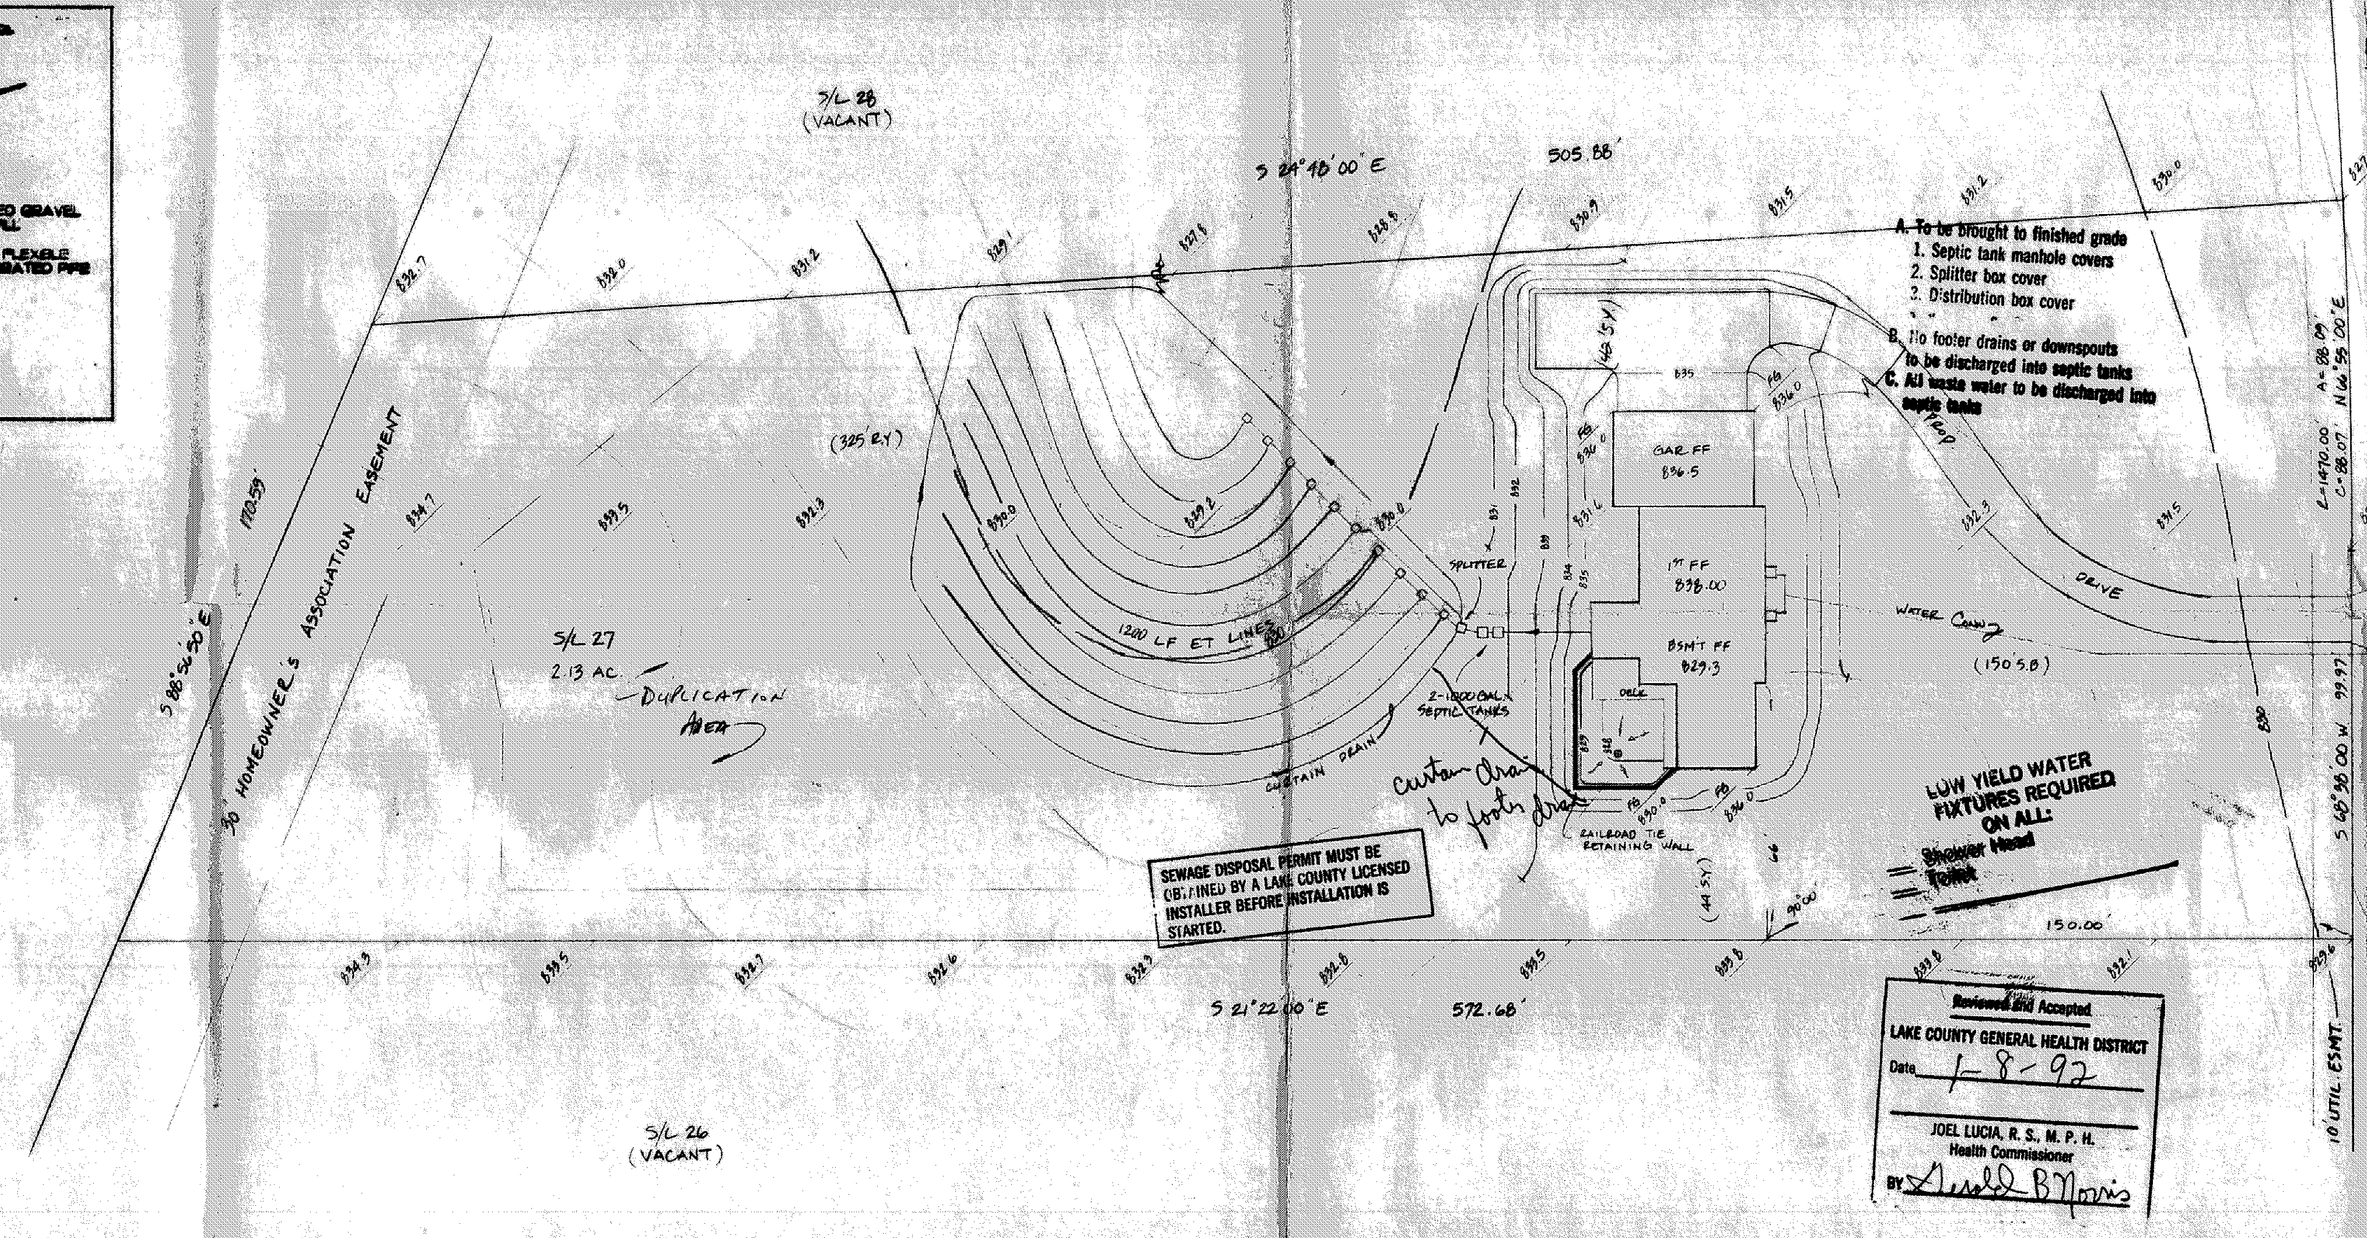

LOW YIELD WATER FIXTURES REQUIRED ON ALL:
Showerhead
Toilet

SEWAGE DISPOSAL PERMIT MUST BE OBTAINED BY A LAKE COUNTY LICENSED INSTALLER BEFORE INSTALLATION IS STARTED.

Reviewed and Accepted.
LAKE COUNTY GENERAL HEALTH DISTRICT
Date 1-8-92
JOEL LUCIA, R. S., M. P. H.
Health Commissioner
By Russell B. Morris

HYDRAULIC PROFILE
HORZ 1"=20 VERT 1"=5

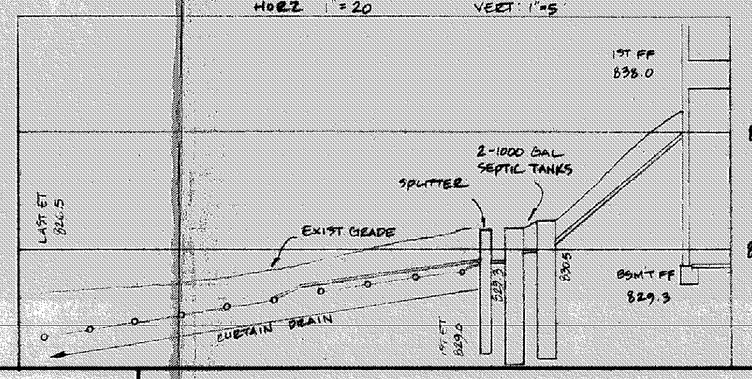

Grading Plan Approved
as shown and/or noted
THOMAS P. GILLESPIE
Lake County Engineer
By GJH Date 12/1/92
- DISCHARGE FOOTER DRAINS TO ROADSIDE DITCH
- 12" DRIVE CULVERT

ZONING PERMIT # 7025
ISSUED 12-27-91
SUBJECT TO APPROVAL BY:
Lake County Sanitary Eng. ☐
Lake County Eng. Dept. ☒
Lake County Planning Comm. ☐
Lake County Bldg. Dept. ☒

"I, the undersigned hereby certify that this topography indicated by 6", 1' or 2' contours, and elevations shown hereon represent an actual field survey made by me on the 15th day of Oct., 19 91, and that the elevations were taken at appropriate intervals and that as of that date they existed as indicated hereon."

Name
No. 6343
Reg. No.

STATE OF OHIO
HARRY S. JONES, JR.
S-6343
REGISTERED

REV NO.	DESCRIPTION	DATE	BY	CH'K'D

SITE PLAN
FOR
A.C. RATTRAY CONSTRUCTION

BABCOCK, JONES AND ASSOCIATES, INC
CIVIL ENGINEERS - SURVEYORS - LAND PLANNERS
PAINESVILLE OHIO 44077

DATE 10-16-91
DESIGN BY
DRAWN BY
APPROVED BY

SITUATED IN CONCORD TOWNSHIP, LAKE COUNTY, OHIO
LEDGEWOOD CROSSING AT THE FALLS SUBDIVISION
VOL. 14 - PG. 8 LAKE COUNTY PLAT RECORDS
S/L 27

SCALE 1"=30'
JOB NO 89-034-27
SHEET 1 OF 1