REVIEWED AND ACCEPTED
LAKE COUNTY GENERAL
HEALTH DISTRICT
DATE 9-15-97 BY Gerald B. Morris

SEWAGE DISPOSAL PERMIT MUST BE OBTAINED BY A LAKE COUNTY LICENSED INSTALLER BEFORE INSTALLATION IS STARTED.

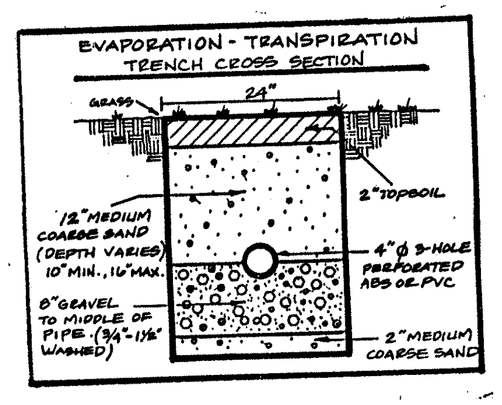

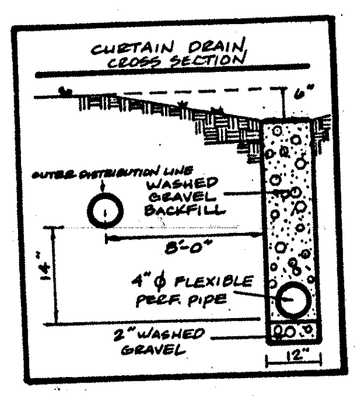

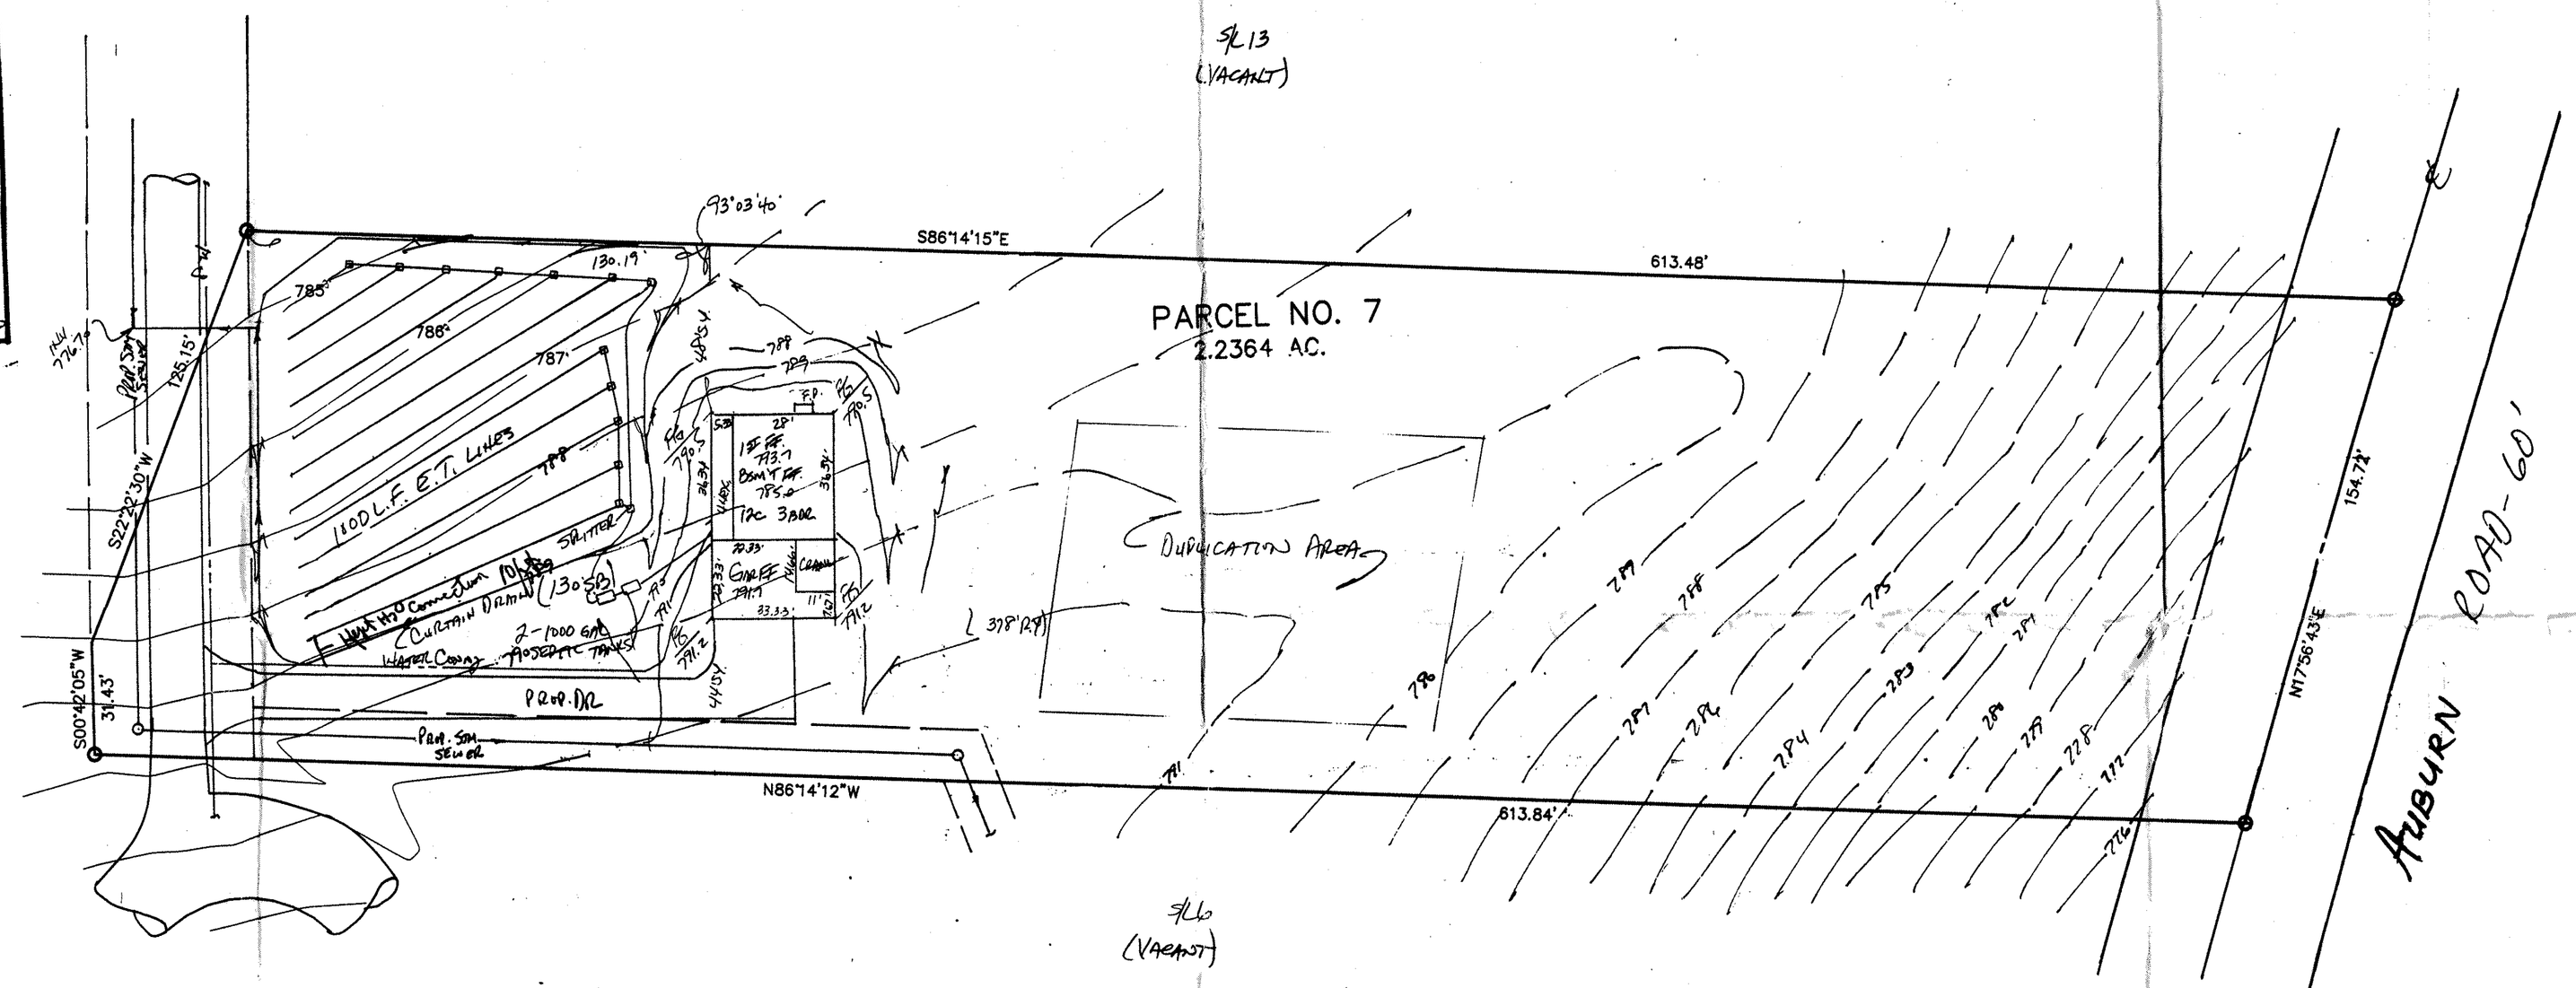

Grading Plan Approved
as shown and/or noted
THOMAS P. GILLES, P.E.
Lake County Engineer
By HH Date 9.17.97

ZONING PERMIT #0997-8862
ISSUED 9/3/97

SUBJECT TO APPROVAL BY:
Lake County Sanitary Eng. ☐
Lake County Eng. Dept. ☒
Lake County Planning Comm. ☐
Lake County Bldg. Dept. ☒

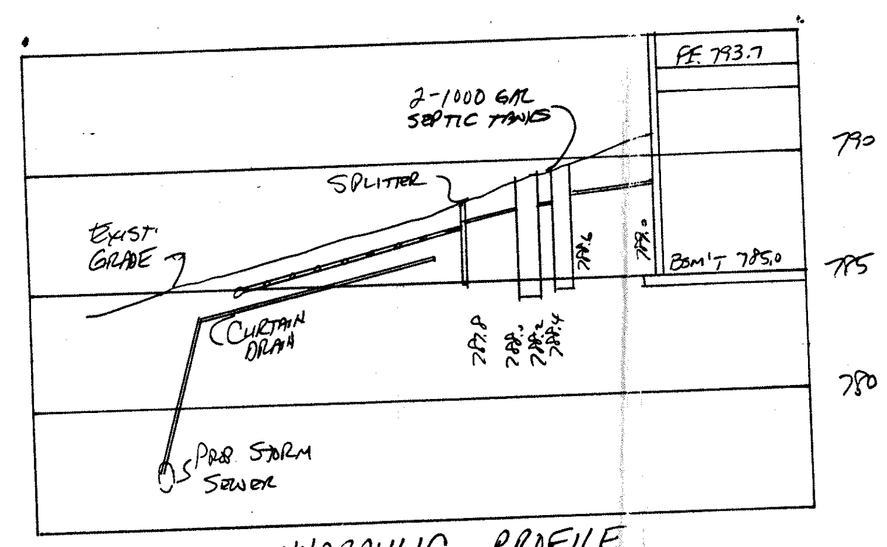

HYDRAULIC PROFILE
HORZ: 1"=30' VERT: 1"=5'

"I, the undersigned hereby certify that this topography indicated by 6", 1' or 2' contours, and elevations shown hereon represent an actual field survey made by me on the 27th day of August, 1997 and that the elevations were taken at appropriate intervals and that as of that date they existed as indicated hereon."

Name Harry S. Jones Reg. No. #6343

STATE OF OHIO
HARRY S. JONES, JR.
S-6343
REGISTERED SURVEYOR

REV NO.	DESCRIPTION	DATE	BY	CHK'D

BABCOCK, JONES AND ASSOCIATES, INC
CIVIL ENGINEERS – SURVEYORS – LAND PLANNERS

DATE	8/28/97
DESIGN BY	HT
DRAWN BY	M.S.
APPROVED BY	HT

SITE PLAN
for
VANWINKLE
for
AUBURN RIDGE SUB.
LAKE COUNTY, OHIO

SCALE	1":30'
JOB NO.	97-192-07
SHEET	1 OF 1