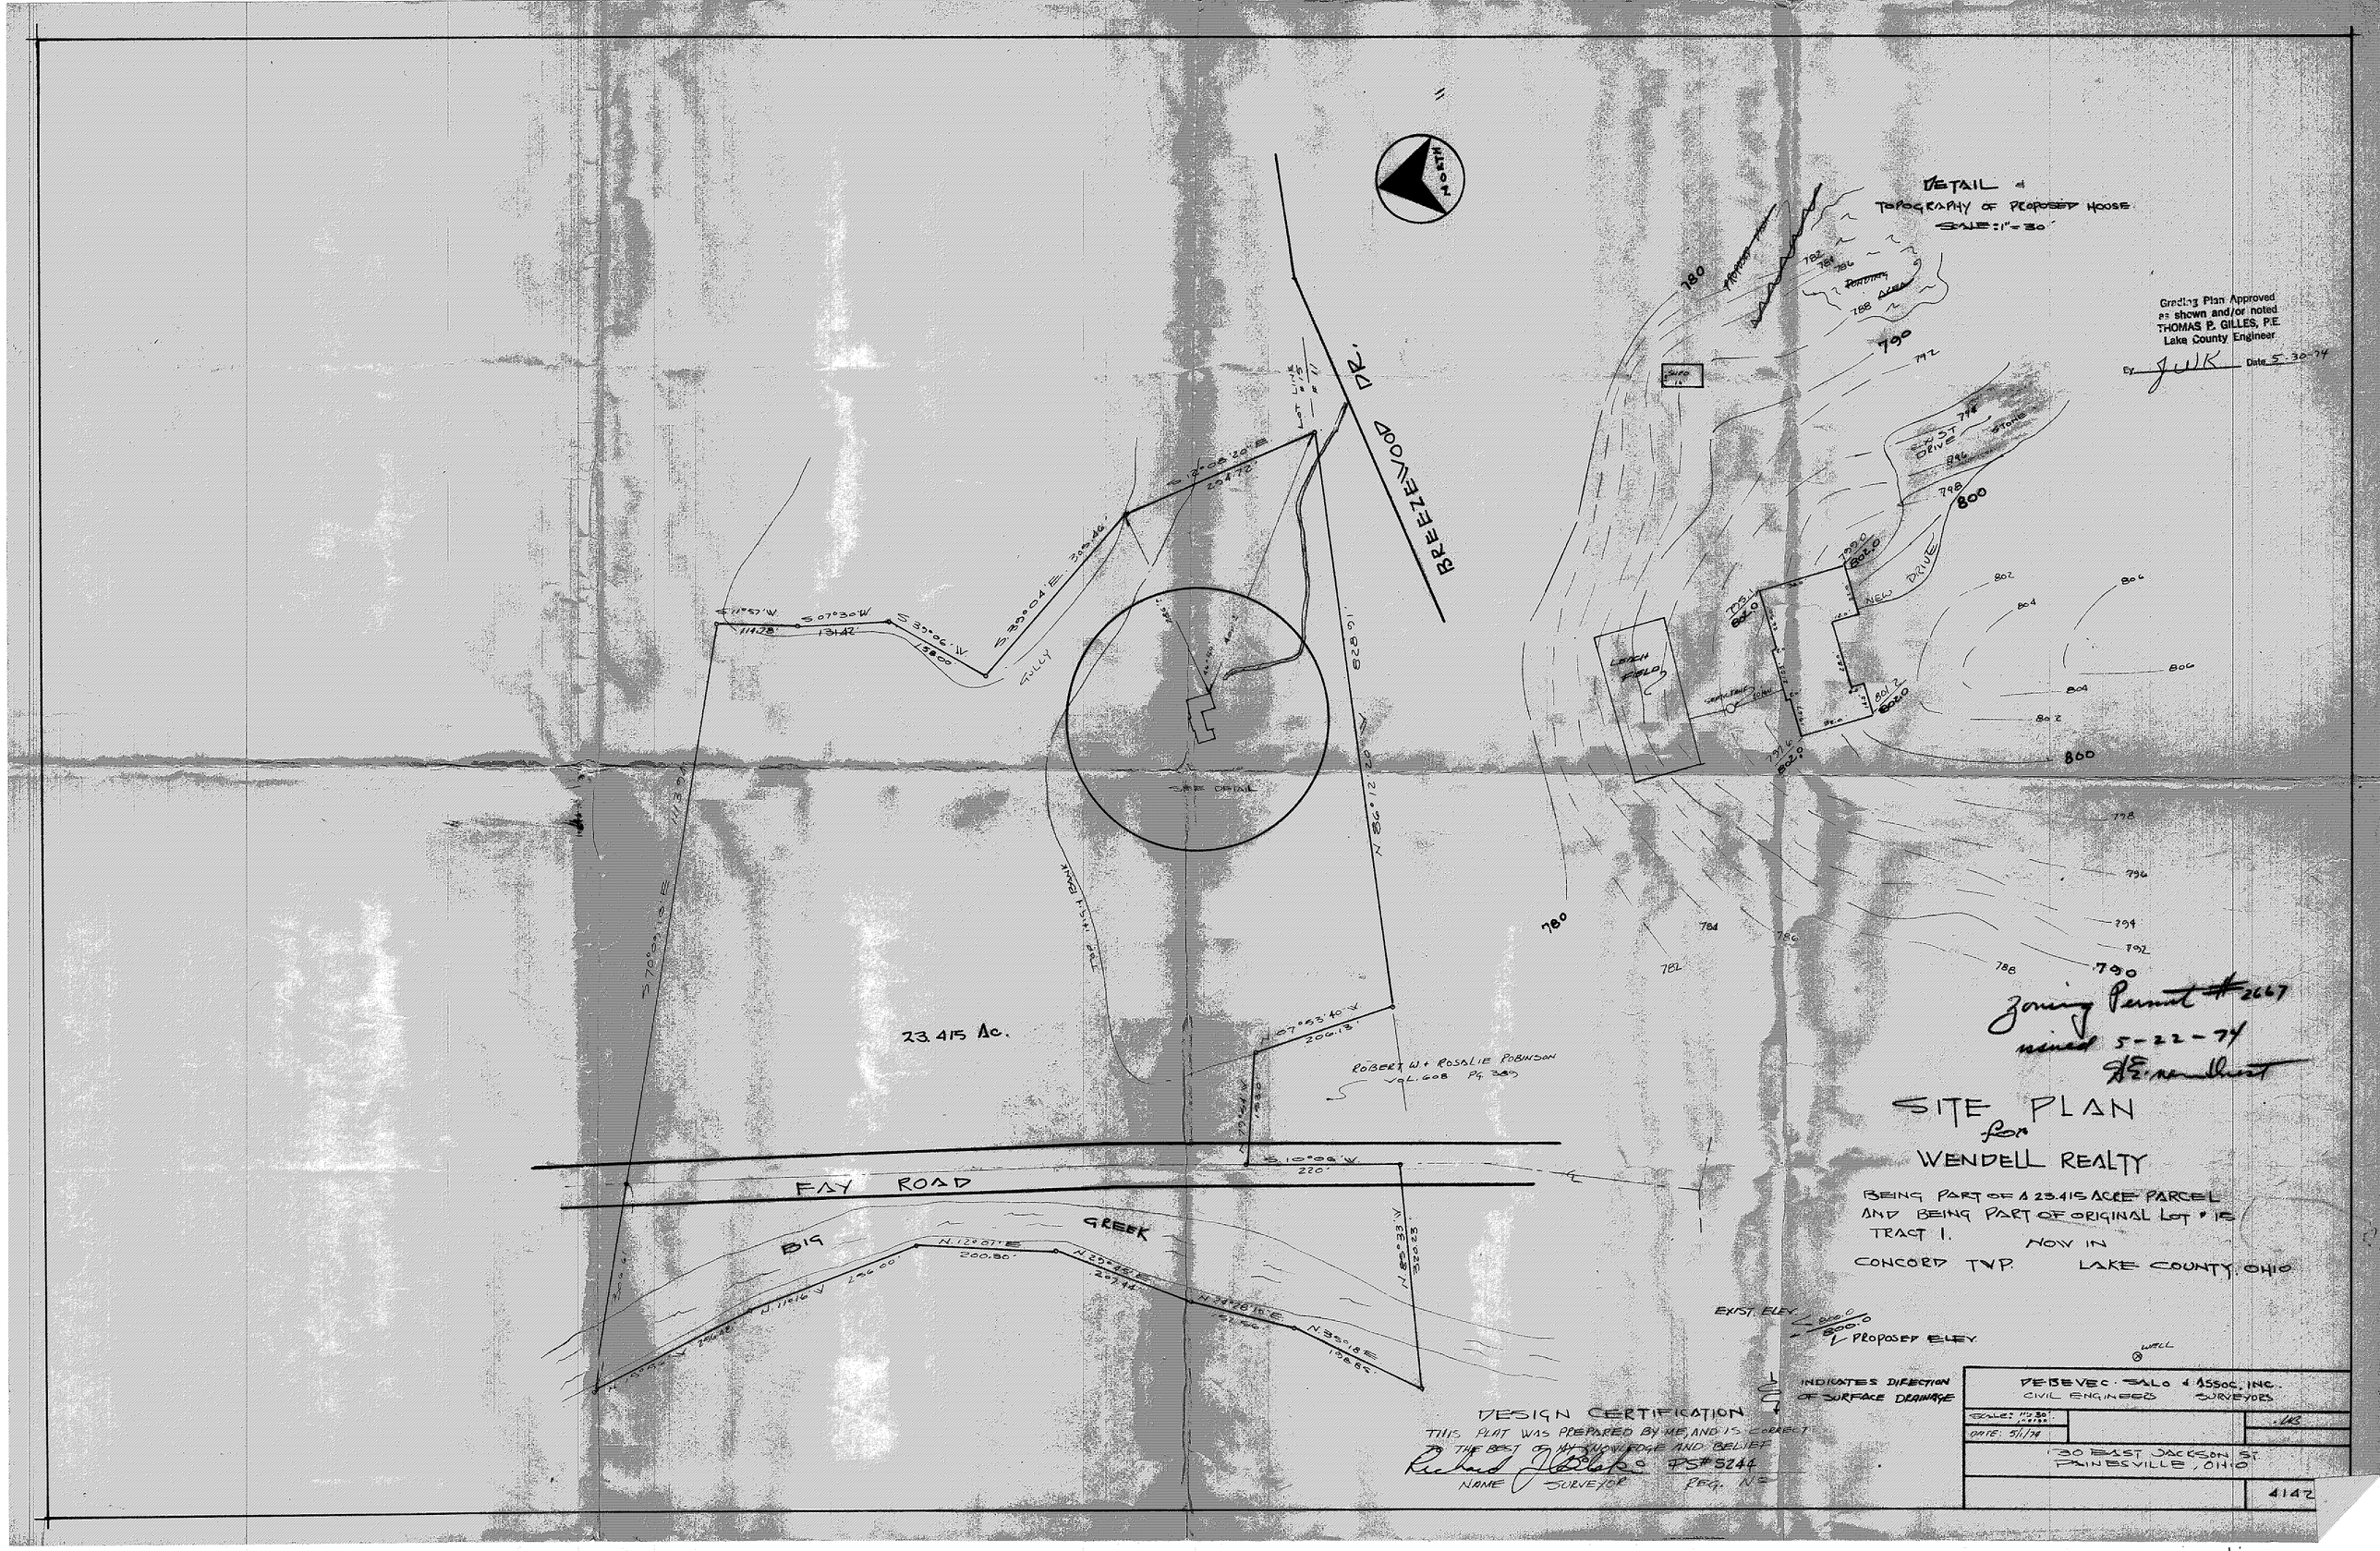

DETAIL
TOPOGRAPHY OF PROPOSED HOUSE
SCALE: 1" = 30'
Grading Plan Approved as shown and/or noted
THOMAS P. GILLES, P.E.
Lake County Engineer
By JWK Date 5-30-74
NORTH
BREEZEWOOD DR.
GULLY
SEE DETAIL
23.415 Ac.
ROBERT W. + ROSALIE ROBINSON
VOL. 608 PG. 389
FAY ROAD
BIG GREEK
LEACH FIELD
NEW DRIVE
EXIST DRIVE
Zoning Permit #2667
issued 5-22-74
SITE PLAN
for
WENDELL REALTY
BEING PART OF A 23.415 ACRE PARCEL
AND BEING PART OF ORIGINAL LOT #15
TRACT 1.
NOW IN
CONCORD TWP. LAKE COUNTY, OHIO
EXIST. ELEV.
PROPOSED ELEV.
INDICATES DIRECTION OF SURFACE DRAINAGE
DESIGN CERTIFICATION
THIS PLAT WAS PREPARED BY ME, AND IS CORRECT TO THE BEST OF MY KNOWLEDGE AND BELIEF
NAME SURVEYOR PS#5244 REG. NO.
DEBEVEC · SALO & ASSOC. INC.
CIVIL ENGINEERS SURVEYORS
SCALE: 1" = 30'
DATE: 5/1/74
130 EAST JACKSON ST.
PAINESVILLE, OHIO
4142