SITE PLAN
FOR
FRANK HUNCHUCK
BEING SUBLOT No. 34, BIG CREEK SUB'D.
TOWNSHIP OF CONCORD, LAKE COUNTY, OHIO.

HYDRAULIC PROFILE
HORZ 1" = 30' VERT 1" = 3'

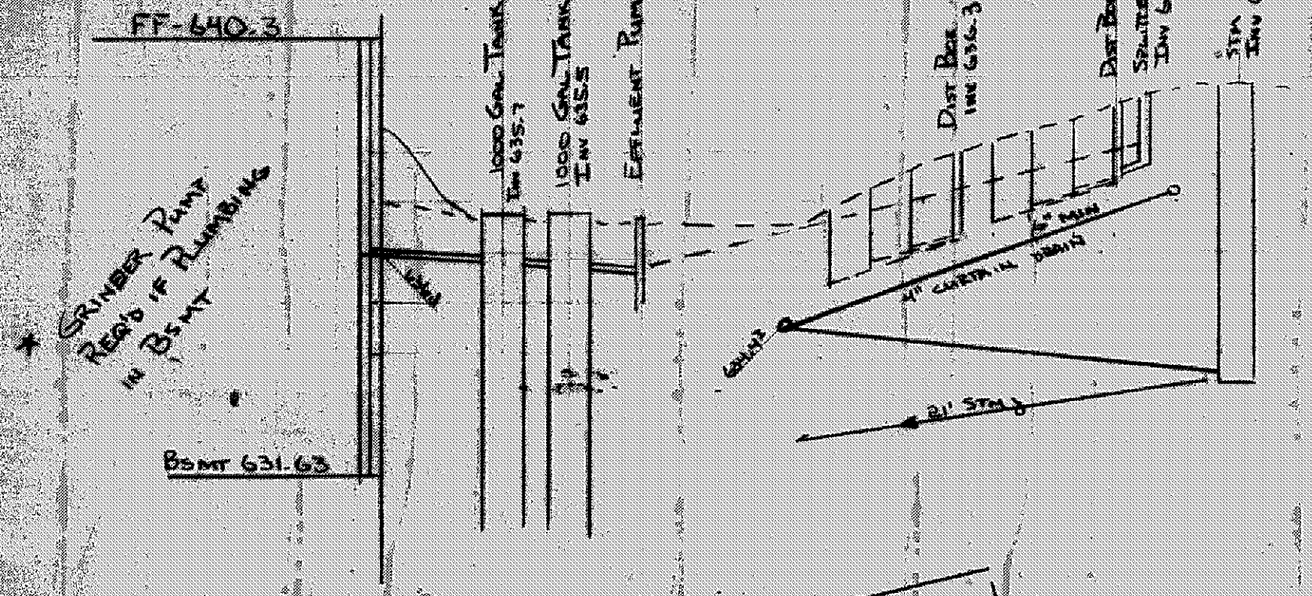

A. To be brought to finished grade
1. Septic tank manhole covers
2. Splitter box cover
3. Distribution box cover
B. No footer drains or downspouts to be discharged into septic tanks
C. All waste water to be discharged into septic tanks

LOW YIELD WATER FIXTURES REQUIRED ON ALL:
— Shower Head
— Toilet

SEWAGE DISPOSAL PERMIT MUST BE OBTAINED BY A LAKE COUNTY LICENSED INSTALLER BEFORE INSTALLATION IS STARTED.

Reviewed and Accepted
LAKE COUNTY GENERAL HEALTH DISTRICT
Date 11-7-91
JOEL LUCIA, R.S., M.P.H.
Health Commissioner
By Merold B. Ford

CURVE DATA - X	
RADIUS -	100.00'
ARC -	55.85'
CHORD -	55.13'
BEARING -	N3° 35'00"E

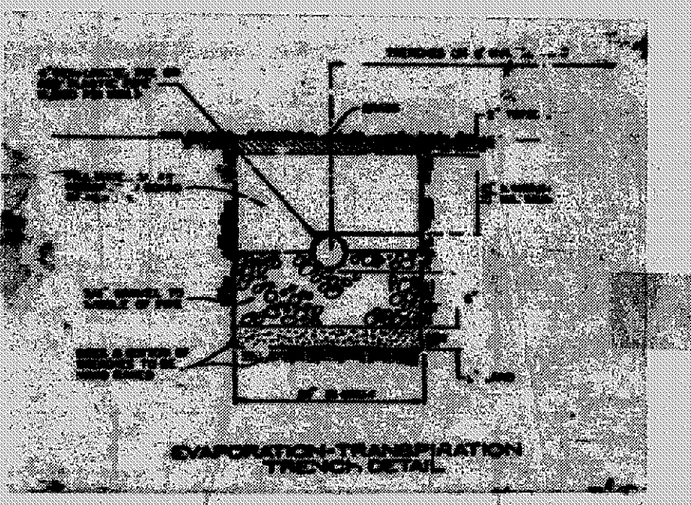

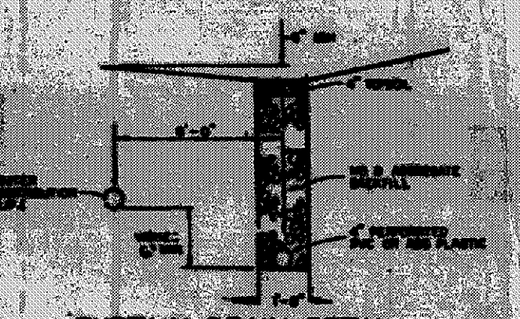

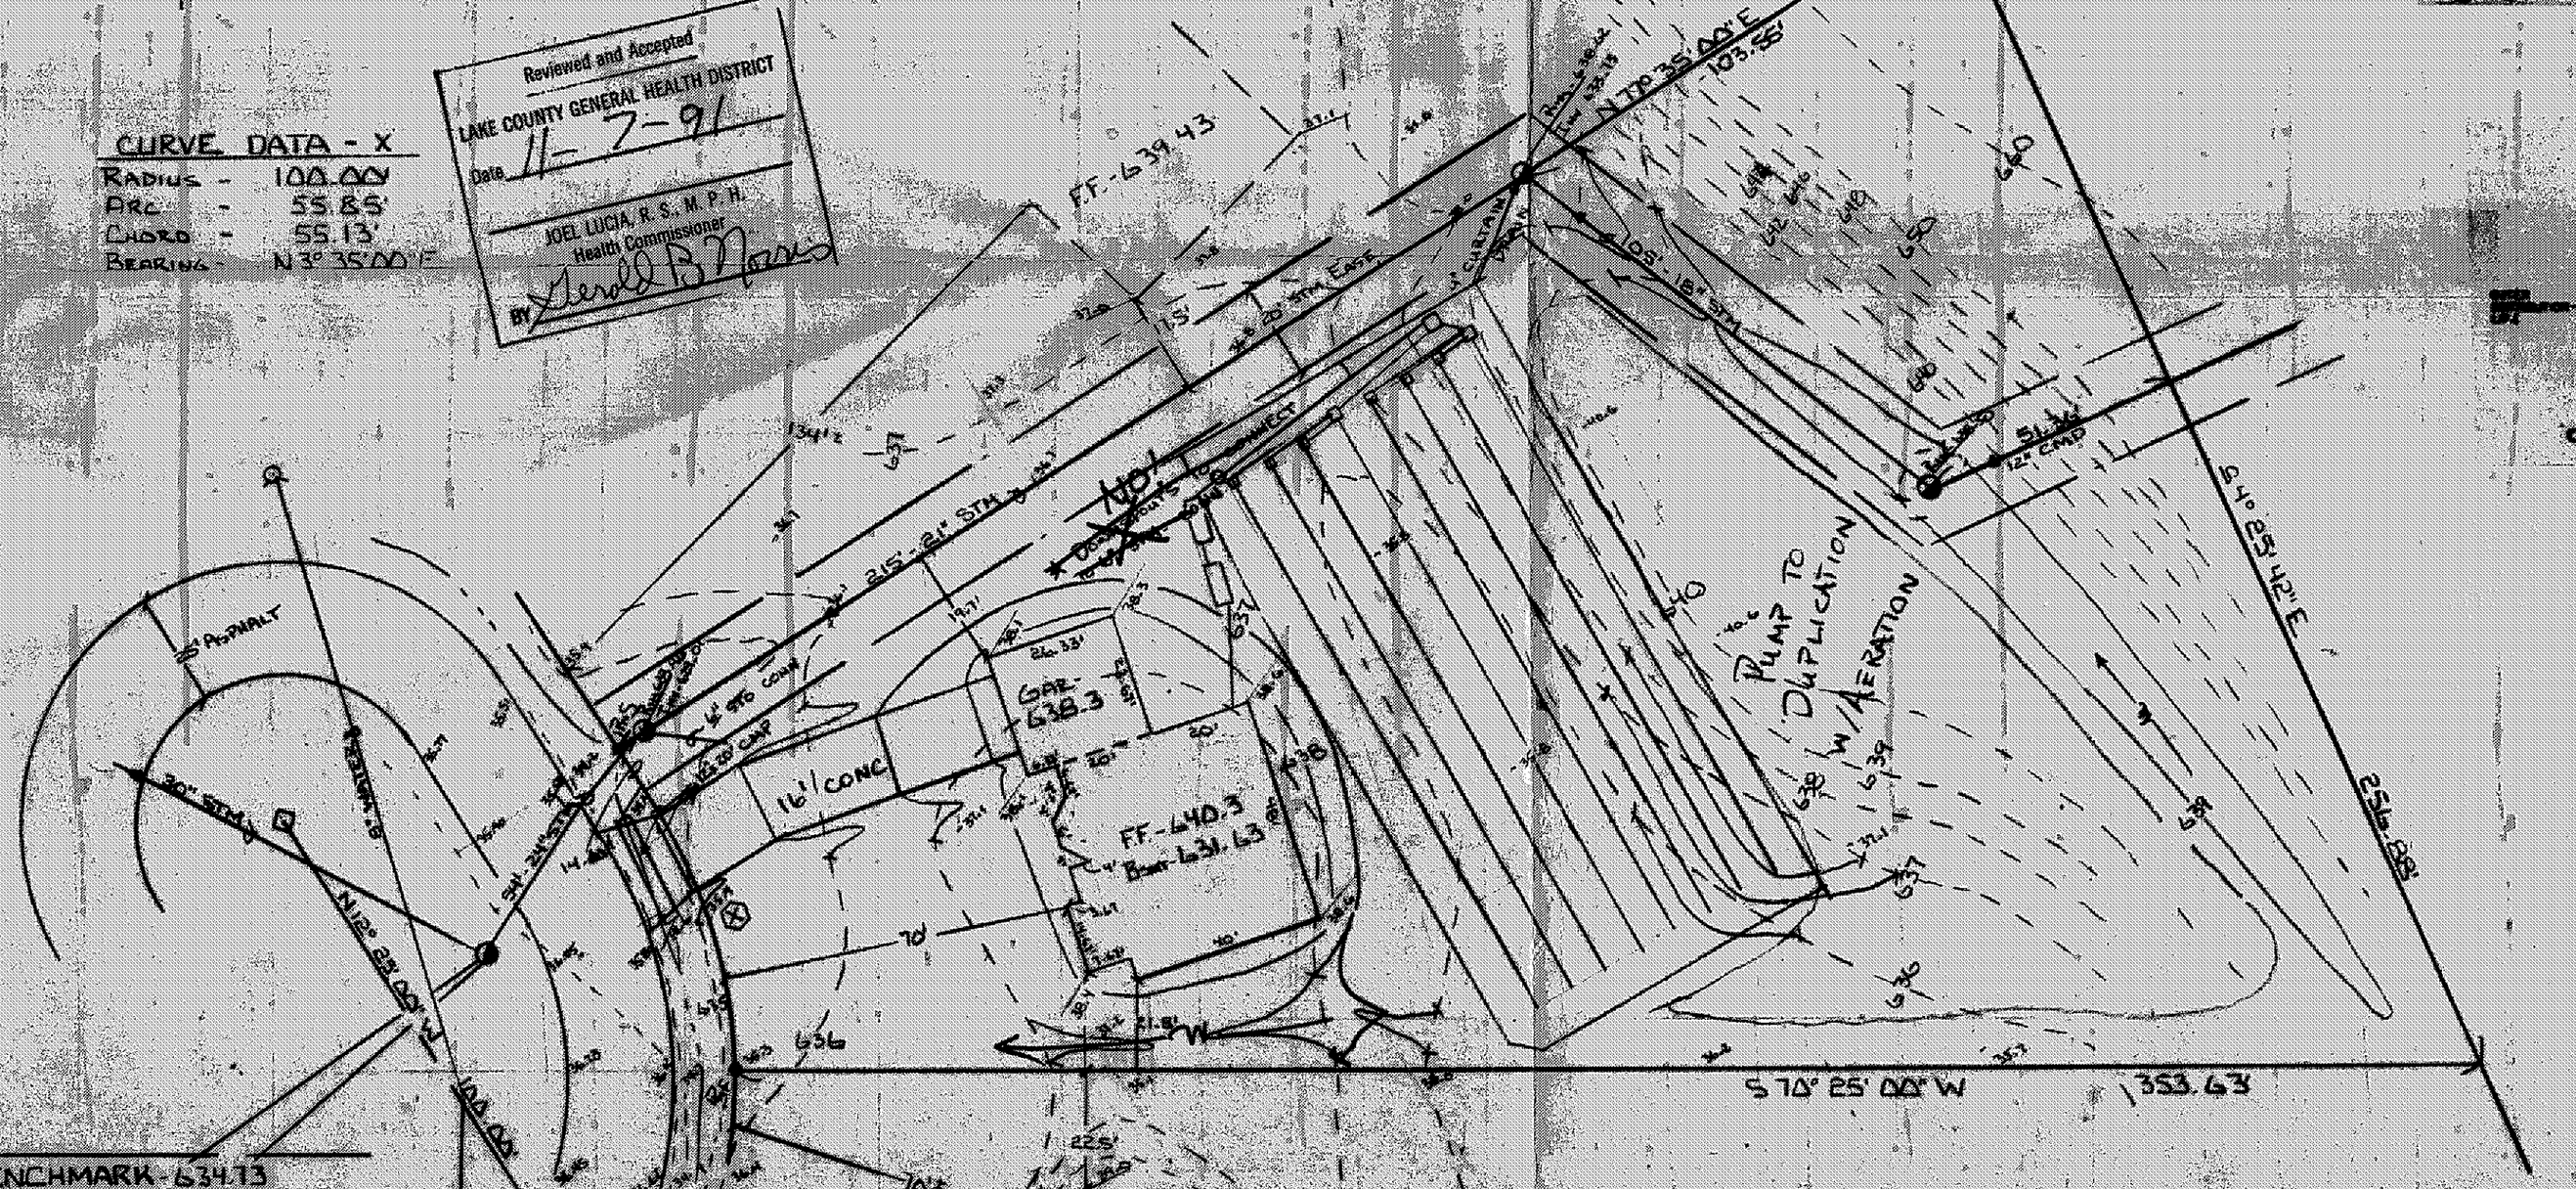

ZONING PERMIT #7024
ISSUED 12-26-91
SUBJECT TO APPROVAL BY:
Lake County Sanitary Eng. ☐
Lake County Eng. Dept. ☒
Lake County Planning Comm. ☐
Lake County Bldg. Dept. ☒

STATE OF OHIO
THOMAS MARC COFFMAN
6857
REGISTERED
SURVEYOR

OCT. 25, 1991
REV 10-29-91 (MORE HOUSE)

I, the undersigned hereby certify that this topography indicated by 1' contour elevations shown hereon is present on actual field survey made by me on OCT. 23, 1991 and that the elevations were taken at appropriate intervals and that all of the data thereon is as indicated hereon.

T. M. Coffman P.S. No. 6857

BENCHMARK - 634.13
N. RIM 3TH. MH: INV - 628.56'

Grading Plan Approved
as shown and/or noted
THOMAS P. GILLES, P.E.
Lake County Engineer
By GJH Date 12/2/92

1. DOWNSPOUTS SHALL BE SPLASH BLOCKED
2. SWALE AS SHOWN.

7.O.H. 11-20-91
KJH

VILLAGE SURVEYING Co.
202 THIRD ST. FAIRPORT HBR., OHIO 44077
(216) 357-1359