SHEET 1 OF 1

SUBJECT TO APPROVAL BY
Lake County Sanitary Eng.
Lake County Eng. Dept.
Lake County Planning Com.
Lake County Bldg. Dept.

ZONING PERMIT
#6532 7/11/90

Grading Plan Approved
as shown and/or noted
THOMAS P. GILLES, P.E.
Lake County Engineer
By GJH 7/17/90
SEE NOTE

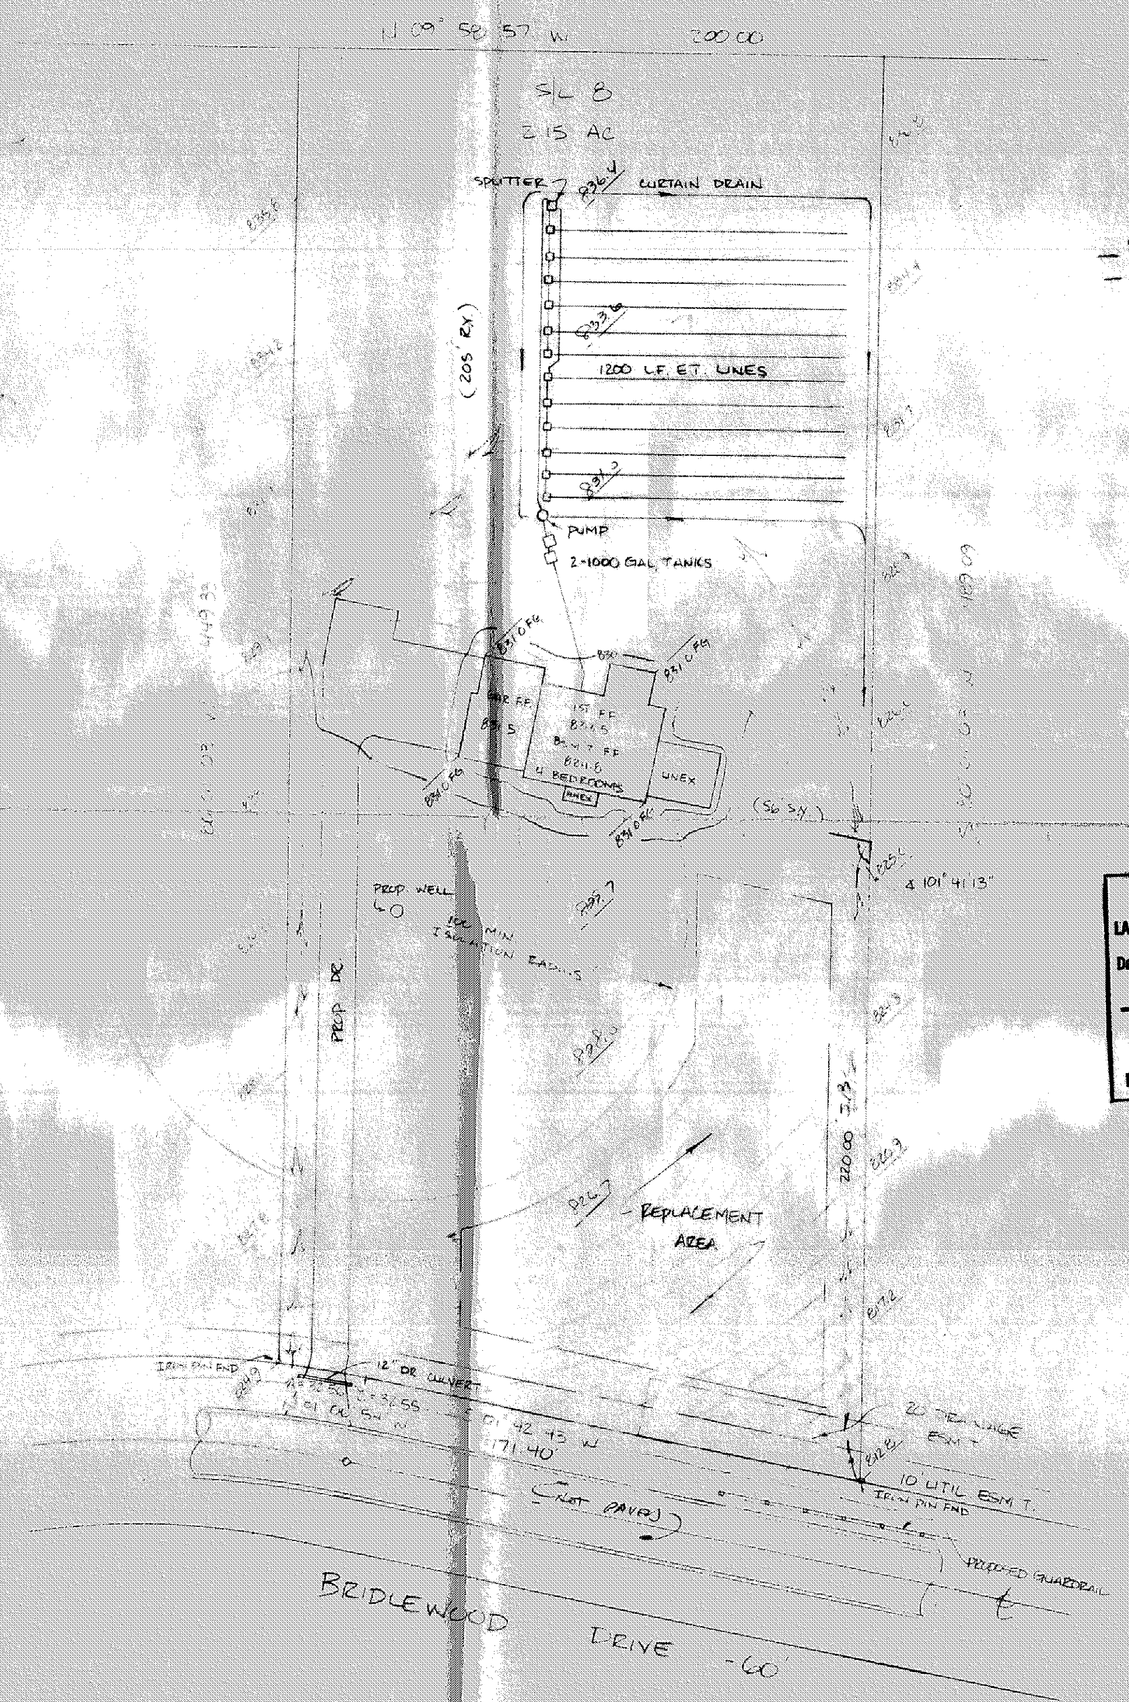

LOW YIELD WATER FIXTURES REQUIRED ON ALL:
Shower Head
Toilet

A. To be brought to finished grade
1. Septic tank manhole covers
2. Splitter box cover
3. Distribution box cover
B. Roof drains or downspouts to be discharged into septic tanks
C. All waste water to be discharged into septic tanks

Reviewed and Accepted
LAKE COUNTY GENERAL HEALTH DISTRICT
Date 7-9-90
JOEL LUCIA, R. S., M. P. H.
Health Commissioner
By Gerald B Norris

SEWAGE DISPOSAL PERMIT MUST BE OBTAINED BY A LAKE COUNTY LICENSED INSTALLER BEFORE INSTALLATION IS STARTED.

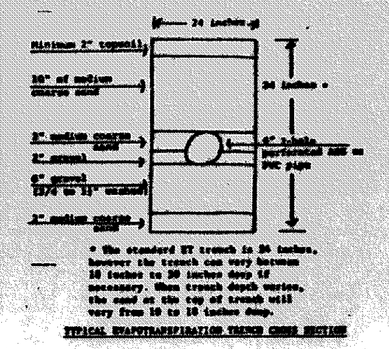

TYPICAL EVAPOTRANSPIRATION TRENCH CROSS SECTION

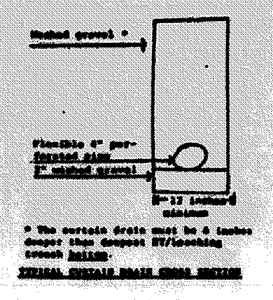

TYPICAL CURTAIN DRAIN CROSS SECTION

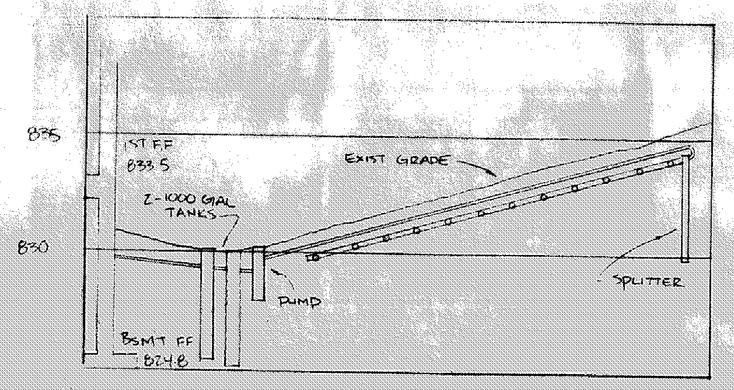

HYDRAULIC PROFILE
SCALE: HORZ 1"=30', VERT 1"=5'

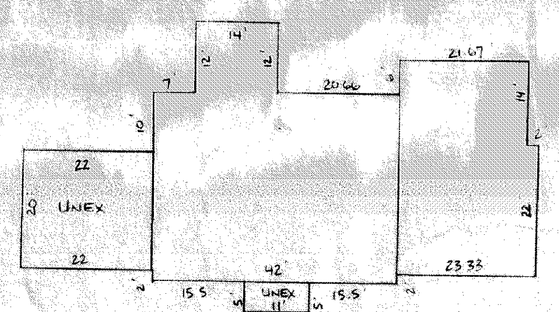

STATE OF OHIO
HARRY S. JONES, JR.
S-6343
REGISTERED

"I, the undersigned hereby certify that this topography indicated by 6", 1" or 2" contours, and elevations shown hereon represent an actual field survey made by me on the 12th day of June, 19 90 and that the elevations were taken at appropriate intervals and that as of that date they existed as indicated hereon."

Harry S. Jones
Name
#6343
Reg. No.

REV NO.	DESCRIPTION	DATE	BY	CHK'D

SITE PLAN
FOR
SHAMROCK CONSTRUCTION

BABCOCK, JONES AND ASSOCIATES, INC
CIVIL ENGINEERS - SURVEYORS - LAND PLANNERS
PAINESVILLE OHIO 44077

DATE 6-23-90
DESIGN BY HPT
DRAWN BY JR
APPROVED BY HPT

LEDGEWOOD CROSSING AT THE FALLS SUBDIVISION
CONCORD TOWNSHIP, LAKE COUNTY, STATE OF OHIO
S/L 8

SCALE 1"=40'
JOB NO 89-034-08
SHEET 1 OF 1