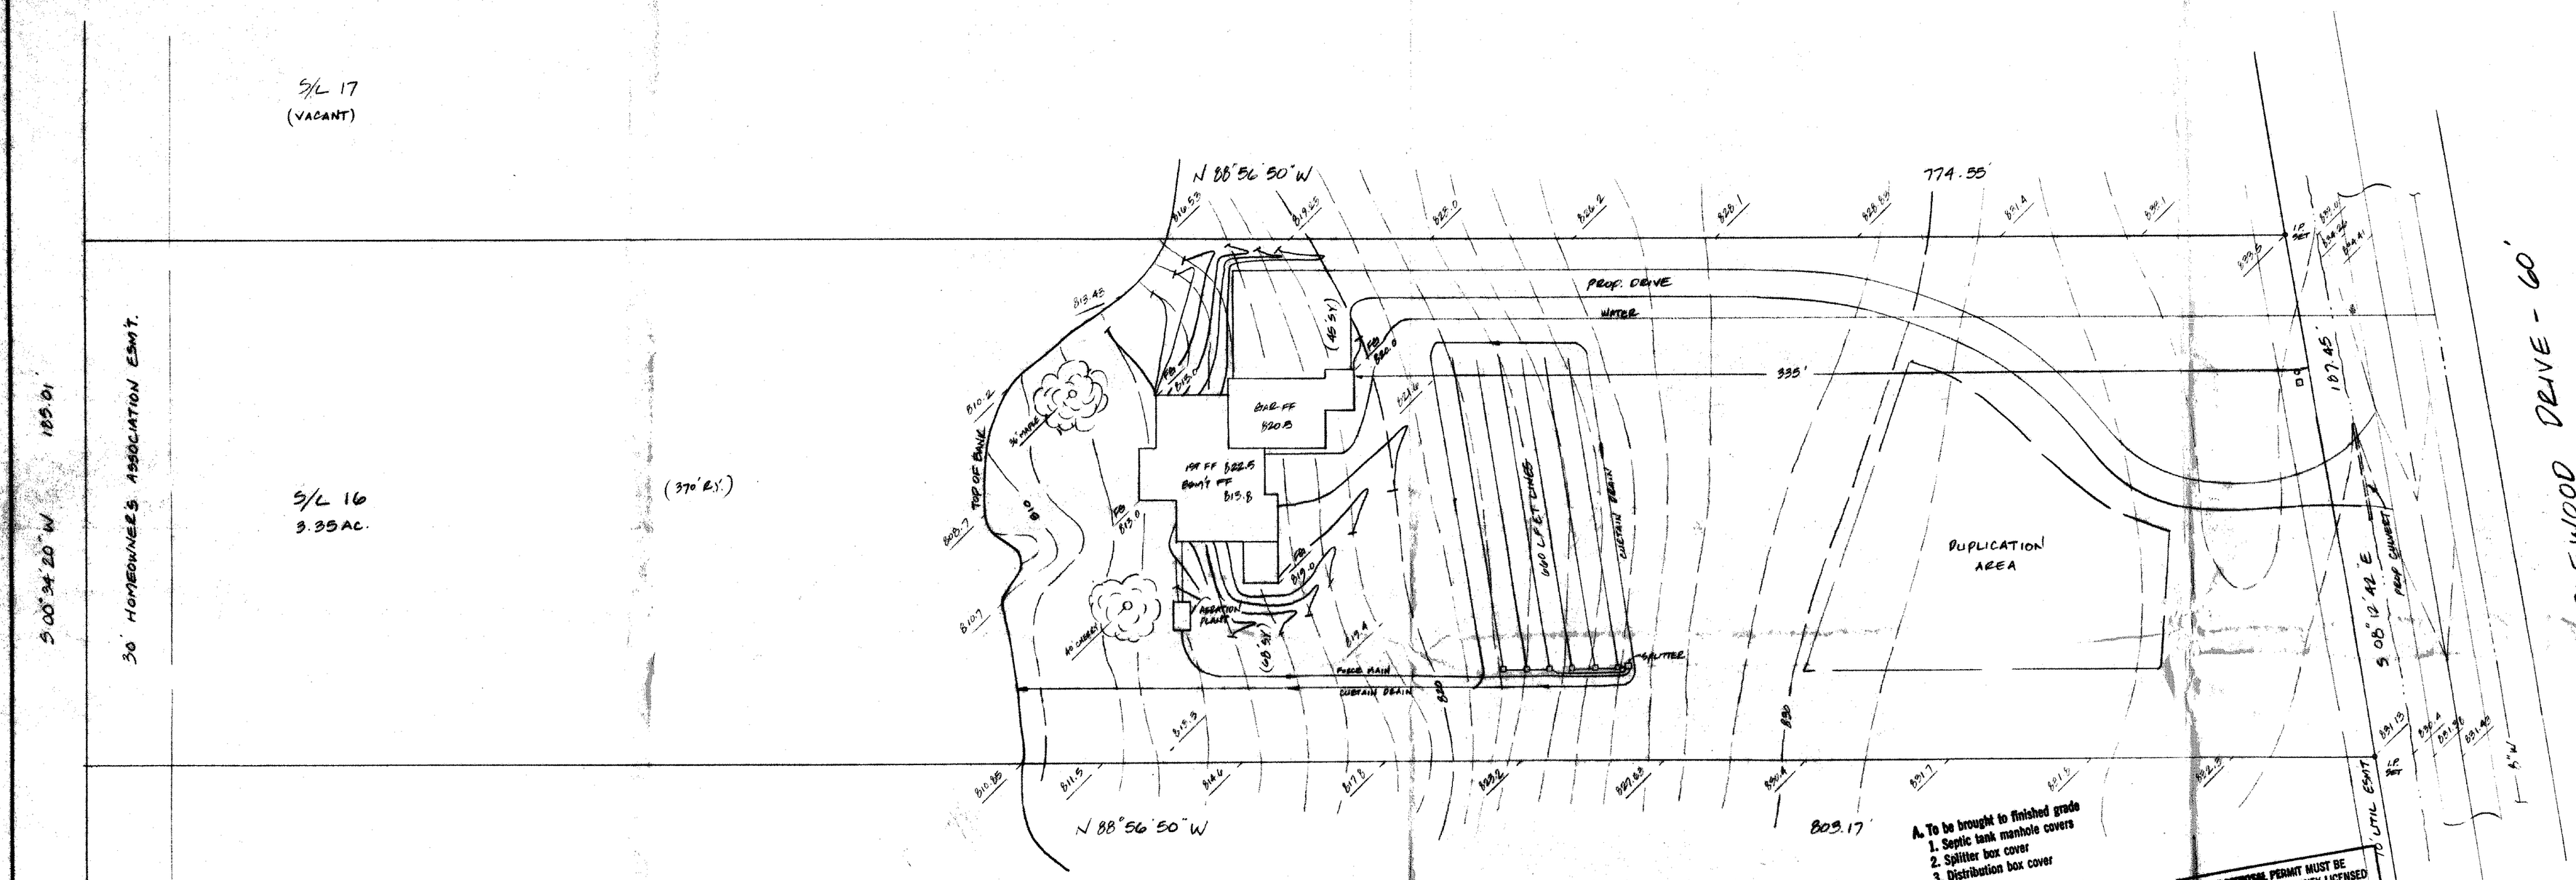

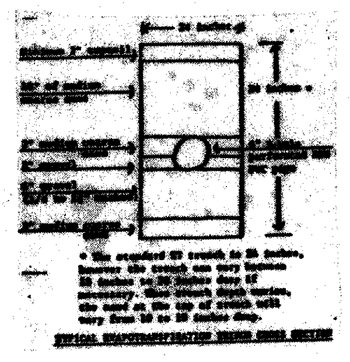

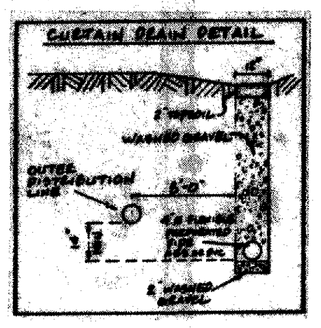

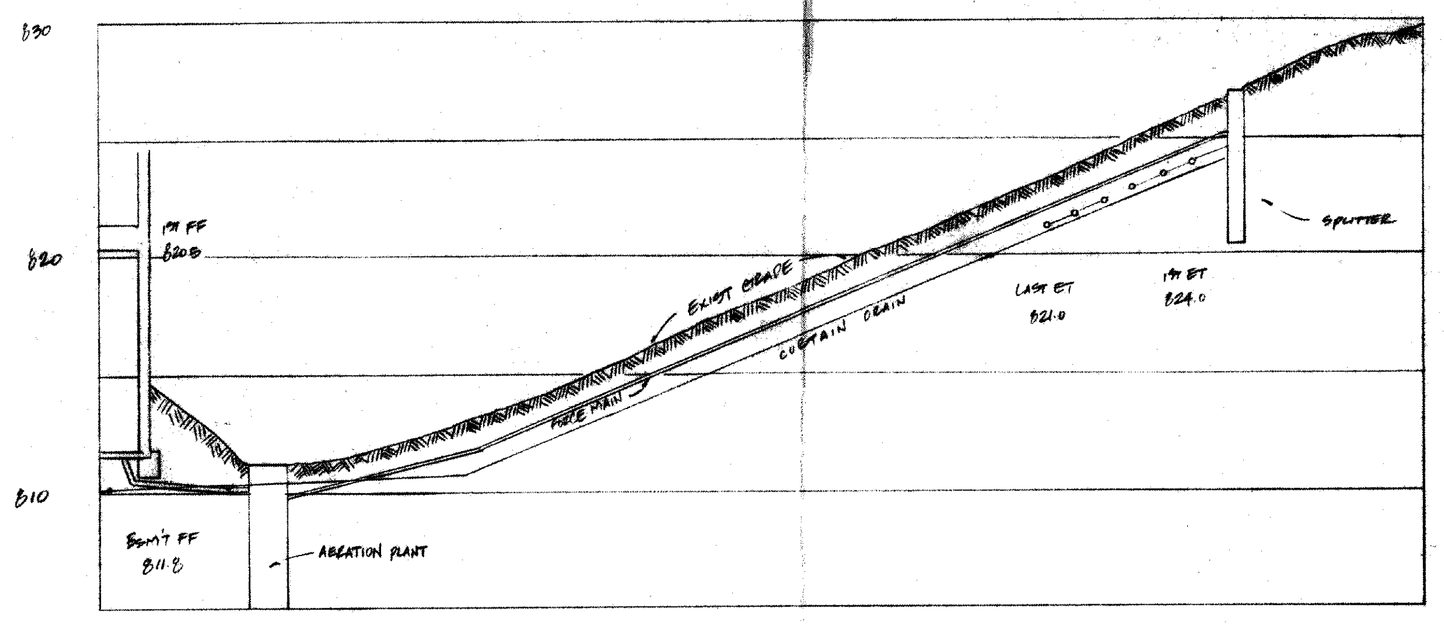

HYDRAULIC PROFILE

SCALE: HORZ. 1"=30', VERT. 1"=5'

A. To be brought to finished grade
1. Septic tank manhole covers
2. Splitter box cover
3. Distribution box cover
B. No footer drains or downspouts to be discharged into septic tanks
C. All waste water to be discharged into septic tanks

SEWAGE DISPOSAL PERMIT MUST BE OBTAINED BY A LAKE COUNTY LICENSED INSTALLER BEFORE INSTALLATION IS [illegible]

Reviewed and Accepted
LAKE COUNTY GENERAL HEALTH DISTRICT
Date 7-15-92
JOEL LUCIA, R.S., M.P.H.
Health Commissioner
By [signature]

LOW YIELD WATER FIXTURES REQUIRED ON ALL:
Shower Head
Toilet

Grading Plan Approved
as shown and/or noted
THOMAS P. GILLES, P.E.
Lake County Engineer
By [signature] Date 7/20/92
MINIMUM 12" DRIVE CULVERT

ZONING PERMIT #0792-7240
ISSUED 7-17-92
SUBJECT TO APPROVAL BY:
Lake County Sanitary Eng. ☐
Lake County Eng. Dept. ☒
Lake County Planning Comm. ☐
Lake County Bldg. Dept. ☒

"I, the undersigned hereby certify that this topography indicated by 6", 1' or 2' contours, and elevations shown hereon represent an actual field survey made by me on the 10th day of June, 1992 and that the elevations were taken at appropriate intervals and that as of that date they existed as indicated hereon."
Name [signature] Reg. No. #6343

STATE OF OHIO
HARRY S. JONES, JR.
S-6343
REGISTERED SURVEYOR

REV NO.	DESCRIPTION	DATE	BY	CHK'D

SITE PLAN
FOR
MR & MRS ANTHONY J. EVANGILISTA

BABCOCK, JONES AND ASSOCIATES, INC
CIVIL ENGINEERS - SURVEYORS - LAND PLANNERS
PAINESVILLE OHIO 44077

DATE MAY 1992
DESIGN BY
DRAWN BY
APPROVED BY

S/L 16 LEDGEWOOD CROSSING AT THE FALLS
VOL. 14 - PG. 8
CONCORD TWP. - LAKE COUNTY - OHIO

SCALE 1"=30'
JOB NO 89-054-16
SHEET 1 OF 1