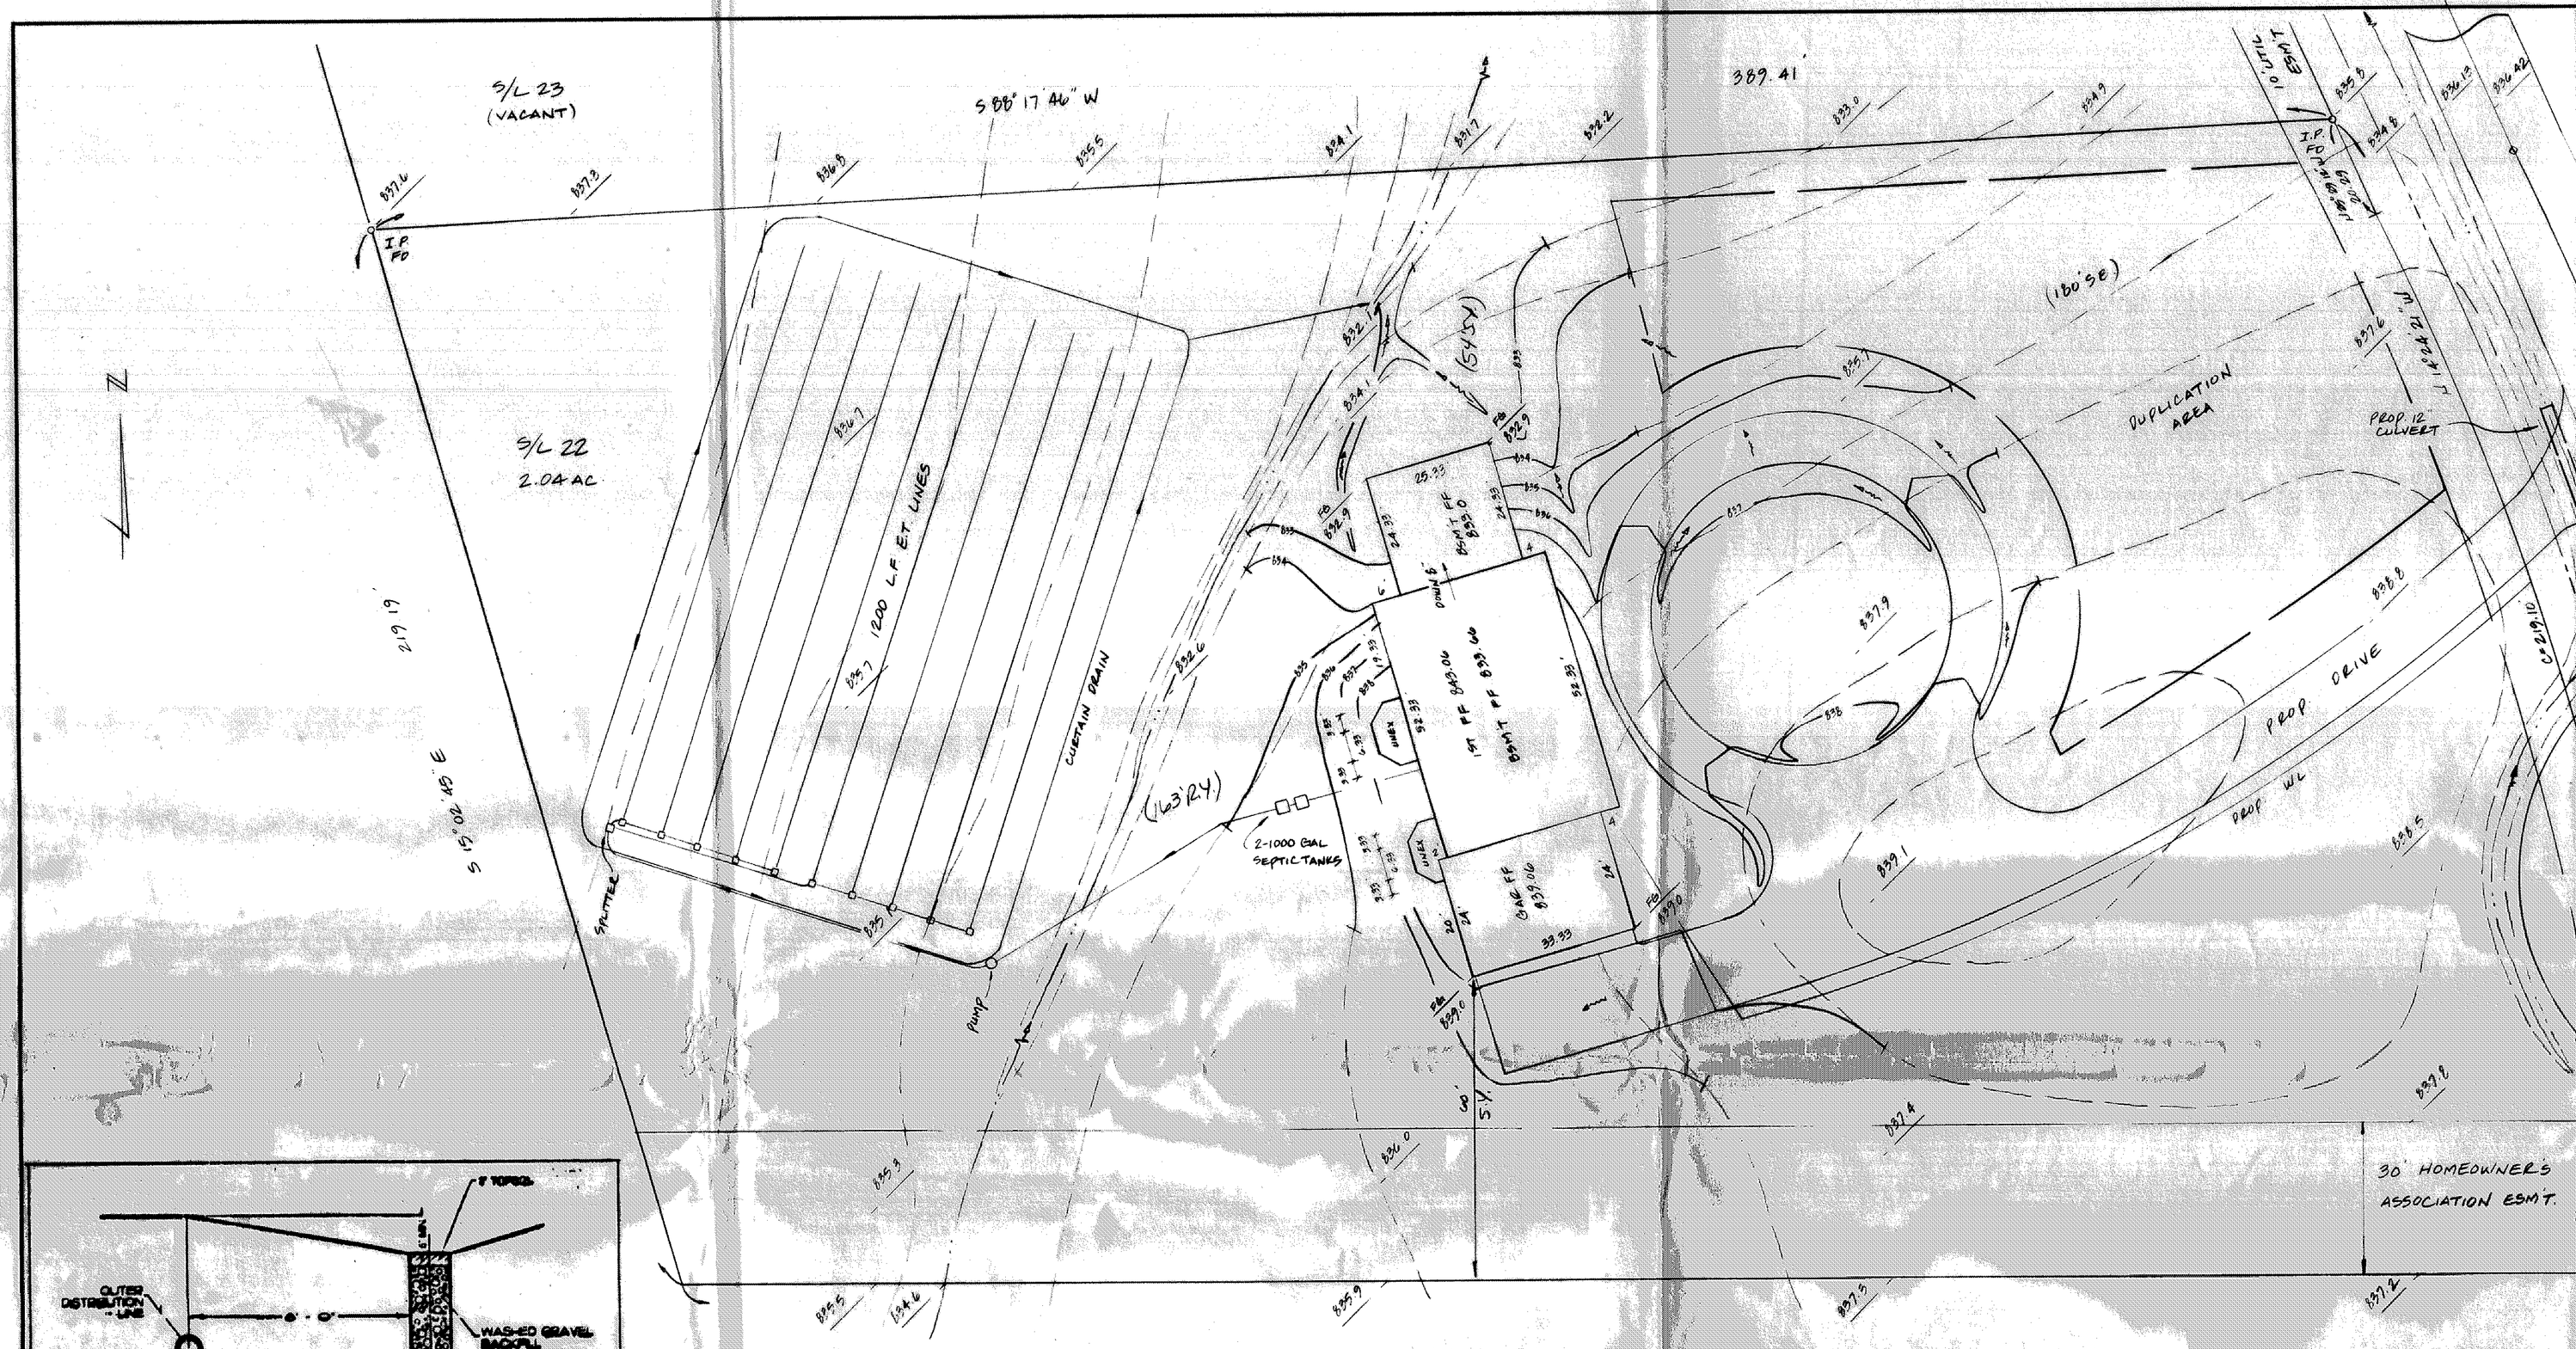

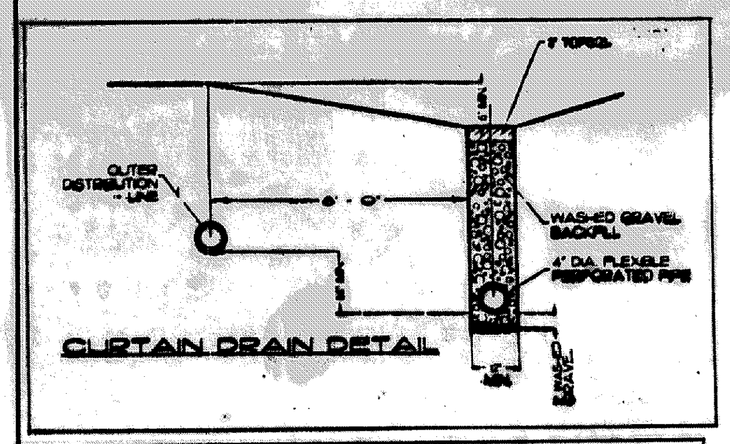

CURTAIN DRAIN DETAIL

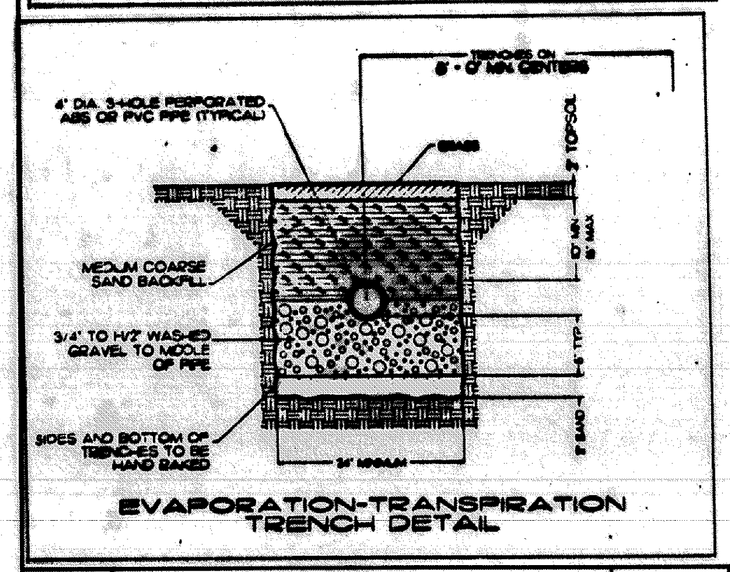

EVAPORATION-TRANSPIRATION TRENCH DETAIL

SEWAGE DISPOSAL PERMIT MUST BE OBTAINED BY A LAKE COUNTY LICENSED INSTALLER BEFORE INSTALLATION IS STARTED.

LOW YIELD WATER FIXTURES REQUIRED ON ALL:
- Shower Head
- Toilet

HYDRAULIC PROFILE
HORZ. 1"=30', VERT. 1"=5'

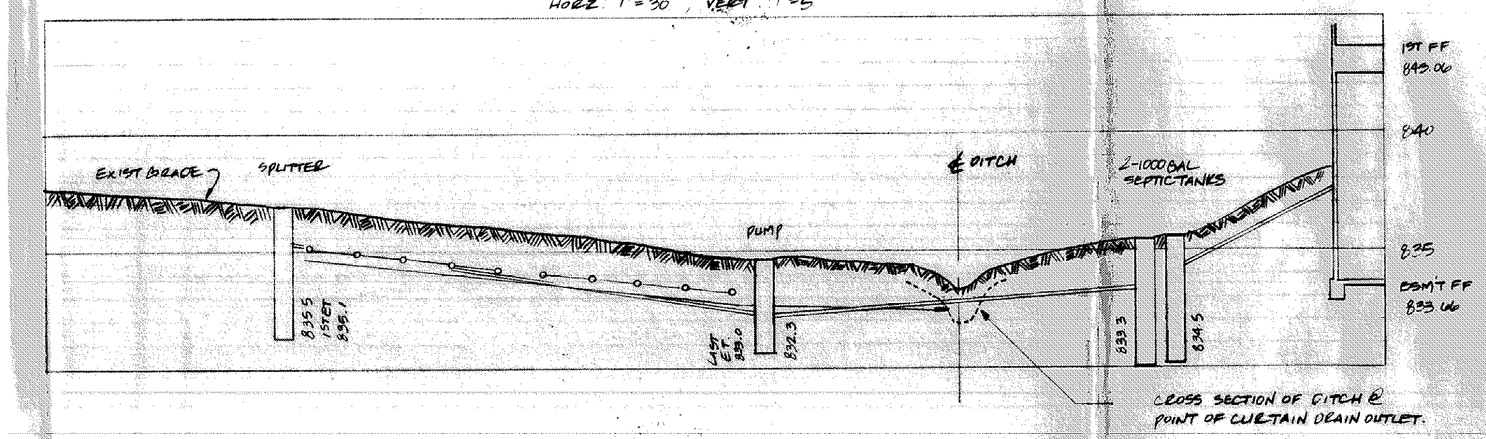

A. To be brought to finished grade
1. Septic tank manhole covers
2. Splitter box cover
3. Distribution box cover

B. No footer drains or downspouts to be discharged into septic tanks

C. All waste water to be discharged into septic tanks

"I, the ... indicate ... hereon ... the ... elevatio... of that c...

REV NO.	DESCRIPTION	DATE	BY	CHK'D

SITE PLAN FOR BETTELEY BUILDING

BABCOCK, JONES AND ASSOCIATES, INC
CIVIL ENGINEERS - SURVEYORS - LAND PLANNERS
PAINESVILLE OHIO 44077

DATE APRIL 1992
DESIGN BY
DRAWN BY
APPROVED BY