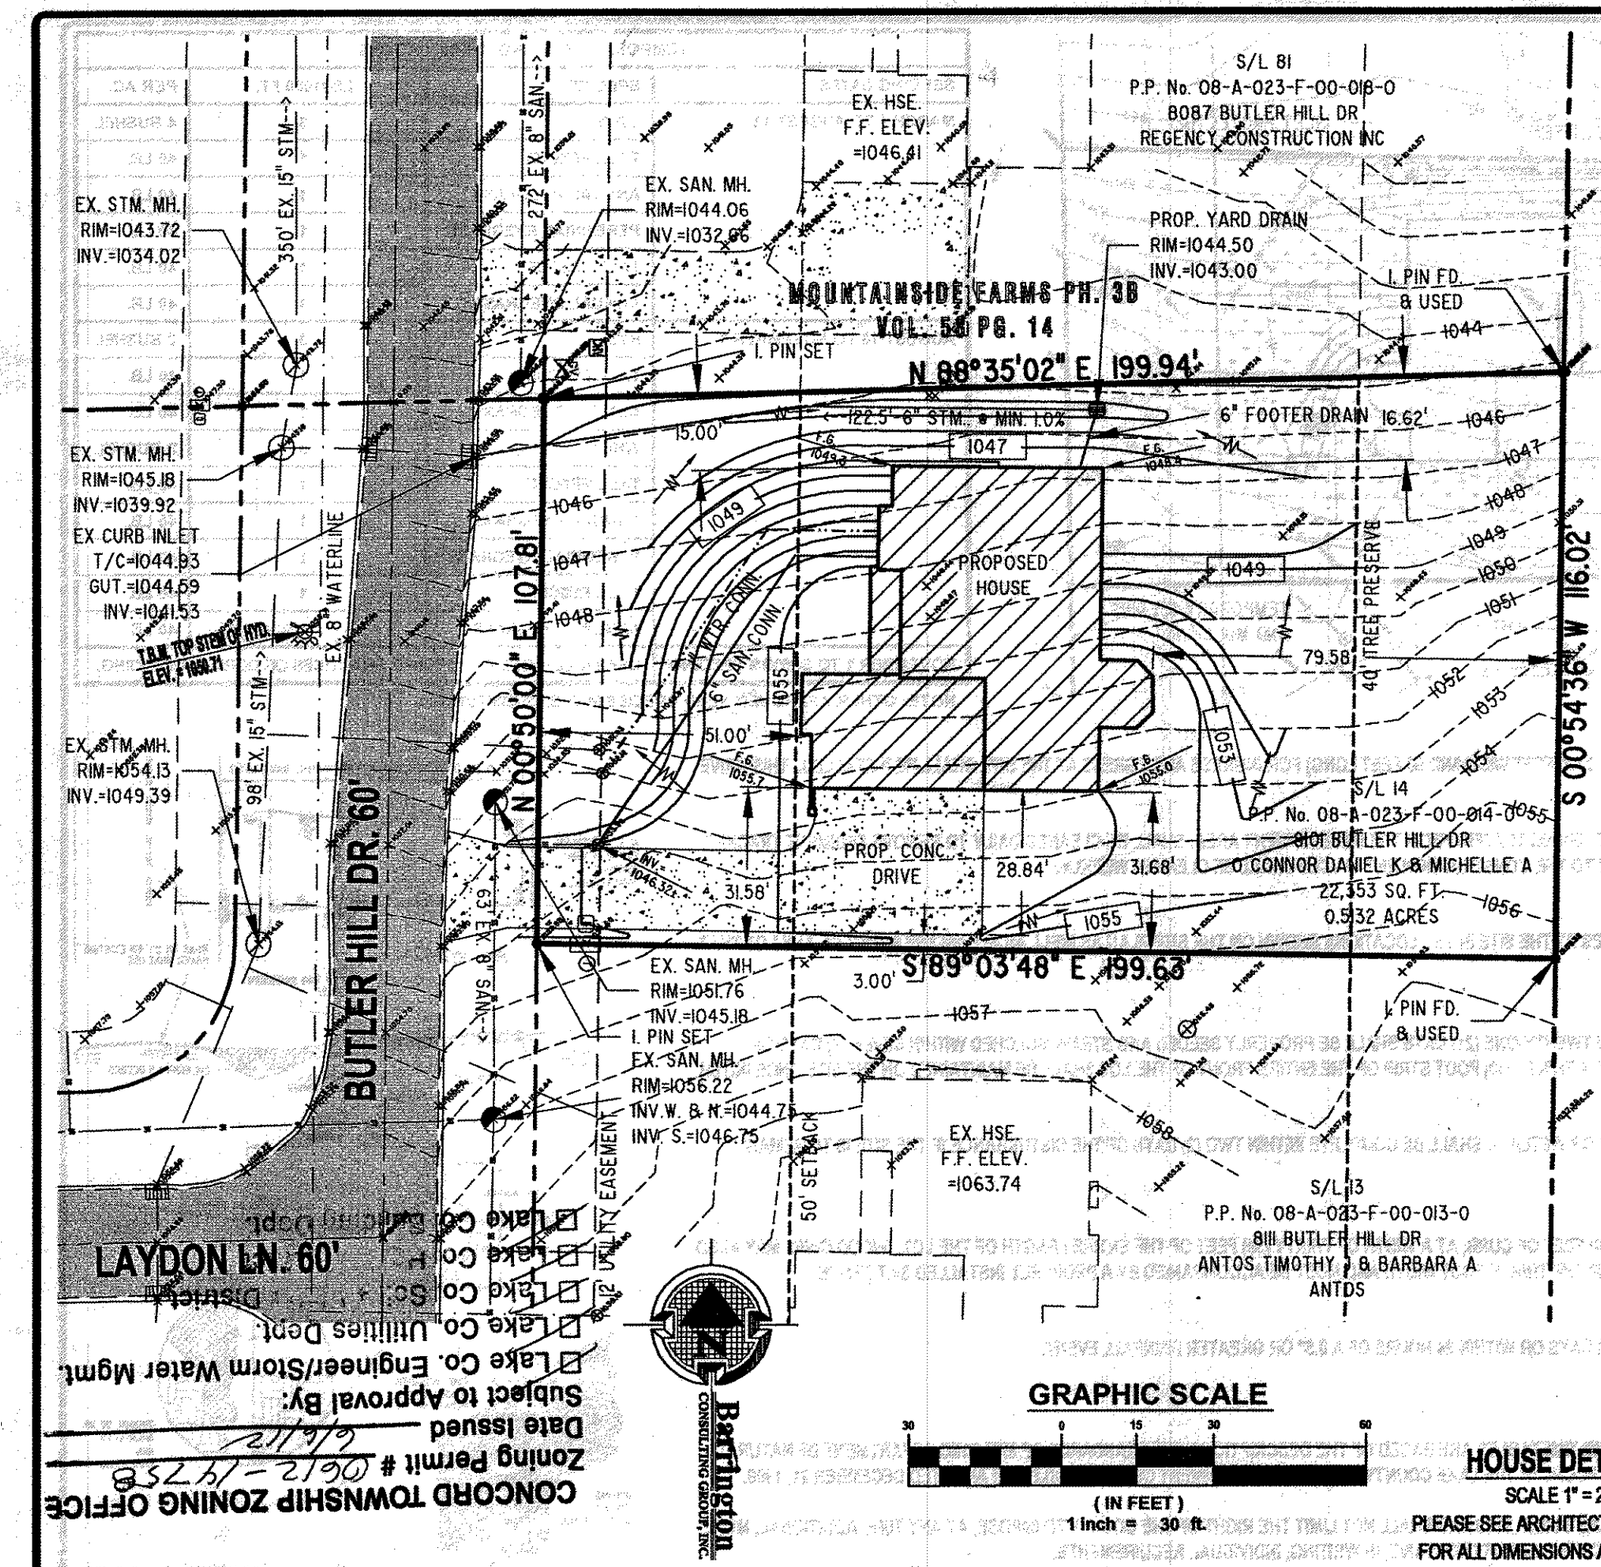

GENERAL NOTES:

1. BENCHMARK - TOP STEM OF EXISTING FIRE HYDRANT LOCATED IN FRONT SUBLOT 1, ELEVATION = 1050.71.
2. DRIVEWAY APRON TO BE 6" THICK CONCRETE.
3. ALL DOWNSPOUTS TO BE OUTLETTED TO SPLASH BLOCKS.
4. CONTRACTOR RESPONSIBLE FOR CONTACTING THE OHIO UTILITY PROTECTION SERVICE (1.800.362.2764) AND ALL UTILITY COMPANIES A MINIMUM OF 48 HOURS PRIOR TO CONSTRUCTION.
5. THE LOCATION BOTH HORIZONTAL AND VERTICAL OF EXISTING UNDERGROUND UTILITIES SHOWN HEREON, HAVE BEEN OBTAINED BY A DILIGENT AND COMPREHENSIVE SEARCH OF AVAILABLE RECORDS. VERIFICATION BY FIELD OBSERVATION HAS BEEN CONDUCTED WHERE PRACTICAL, HOWEVER, BARRINGTON CONSULTING GROUP, INC. DOES NOT GUARANTEE THE COMPLETENESS, NOR ACCURACY THEREOF.
6. CONTRACTOR SHALL VERIFY ELEVATIONS OF LATERAL INVERTS IN THE FIELD PRIOR TO FOUNDATION EXCAVATION.
7. SEE SHEET 2 FOR EROSION AND SEDIMENT-CONTROL PLAN
8. SEE SHEET 2 FOR SEEDING INFORMATION

CERTIFICATION :

"I THE UNDERSIGNED HEREBY CERTIFIES THAT THIS TOPOGRAPHY INDICATED BY 1 FOOT CONTOURS AND ELEVATION SHOWN HEREON REPRESENTS AN ACTUAL SURVEY MADE BY ME ON THE 29th DAY OF MAY, 2012 AND THE ELEVATIONS WERE TAKEN AT AN APPROPRIATE INTERVAL AND AS OF THAT DAY THEY EXISTED AS INDICATED HEREON.

"I HEREBY CERTIFY THAT THIS PLAN WAS PREPARED BY ME AND IS CORRECT TO THE BEST OF MY KNOWLEDGE AND BELIEF"

5/31/2012

DAVID W. NOVAK, P.S. No. 7507

CERT-LDNG

Stormwater Management Plan
Approved as shown and/or noted
JAMES R. GILLS, P.E.
County Drainage Engineer
By J. S. Date 6/28/12

CONCORD TOWNSHIP ZONING OFFICE
Zoning Permit # 06/2-1975B
Date Issued 6/6/12
Subject to Approval By:
☐ Lake Co. Engineer/Storm Water Mgmt.
☐ Lake Co. Utilities Dept.
☐ Lake Co. Health Dept.
☐ Lake Co. Sanitary District
☐ Lake Co. Health Dept.

GRAPHIC SCALE

30 0 15 30 60

(IN FEET)
1 inch = 30 ft.

HOUSE DETAIL:

SCALE 1" = 20'

PLEASE SEE ARCHITECTURAL PLANS FOR ALL DIMENSIONS AND DETAILS

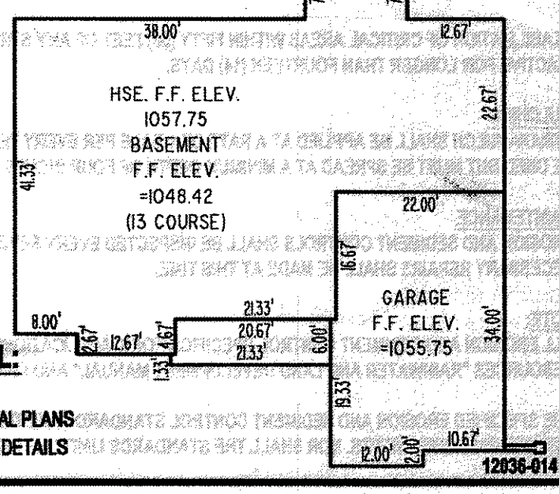

12036-014

REVISIONS	BY

Barrington CONSULTING GROUP, INC.
9114 TYLER BLVD., MENTOR, OHIO 44060
PHONE 440.205.1260 FAX 440.205.1263
www.BarringtonCGI.com

STATE OF OHIO DAVID W. NOVAK E-7507 REGISTERED SURVEYOR

SITE PLAN

8101 BUTLER HILL DR., CONCORD TWP., OHIO 44077
S/L 14 MOUNTAINTOP ESTATES VOL. 57 PG. 15

FINOMORE CUSTOM HOMES

DRAWN	WSO
CHECKED	DWN
DATE	MAY 31, 2012
SCALE	1" = 30'
JOB NO.	12036-014
SHEET	1 OF 2 SHEETS

W:\2012\12036\SL 014\12036-014.dwg, 5/31/2012 12:19:08 PM, Copyright Barrington Consulting Group

FORM W:\BLOCKS\FORMS\BCGA3-SHARP.DWG