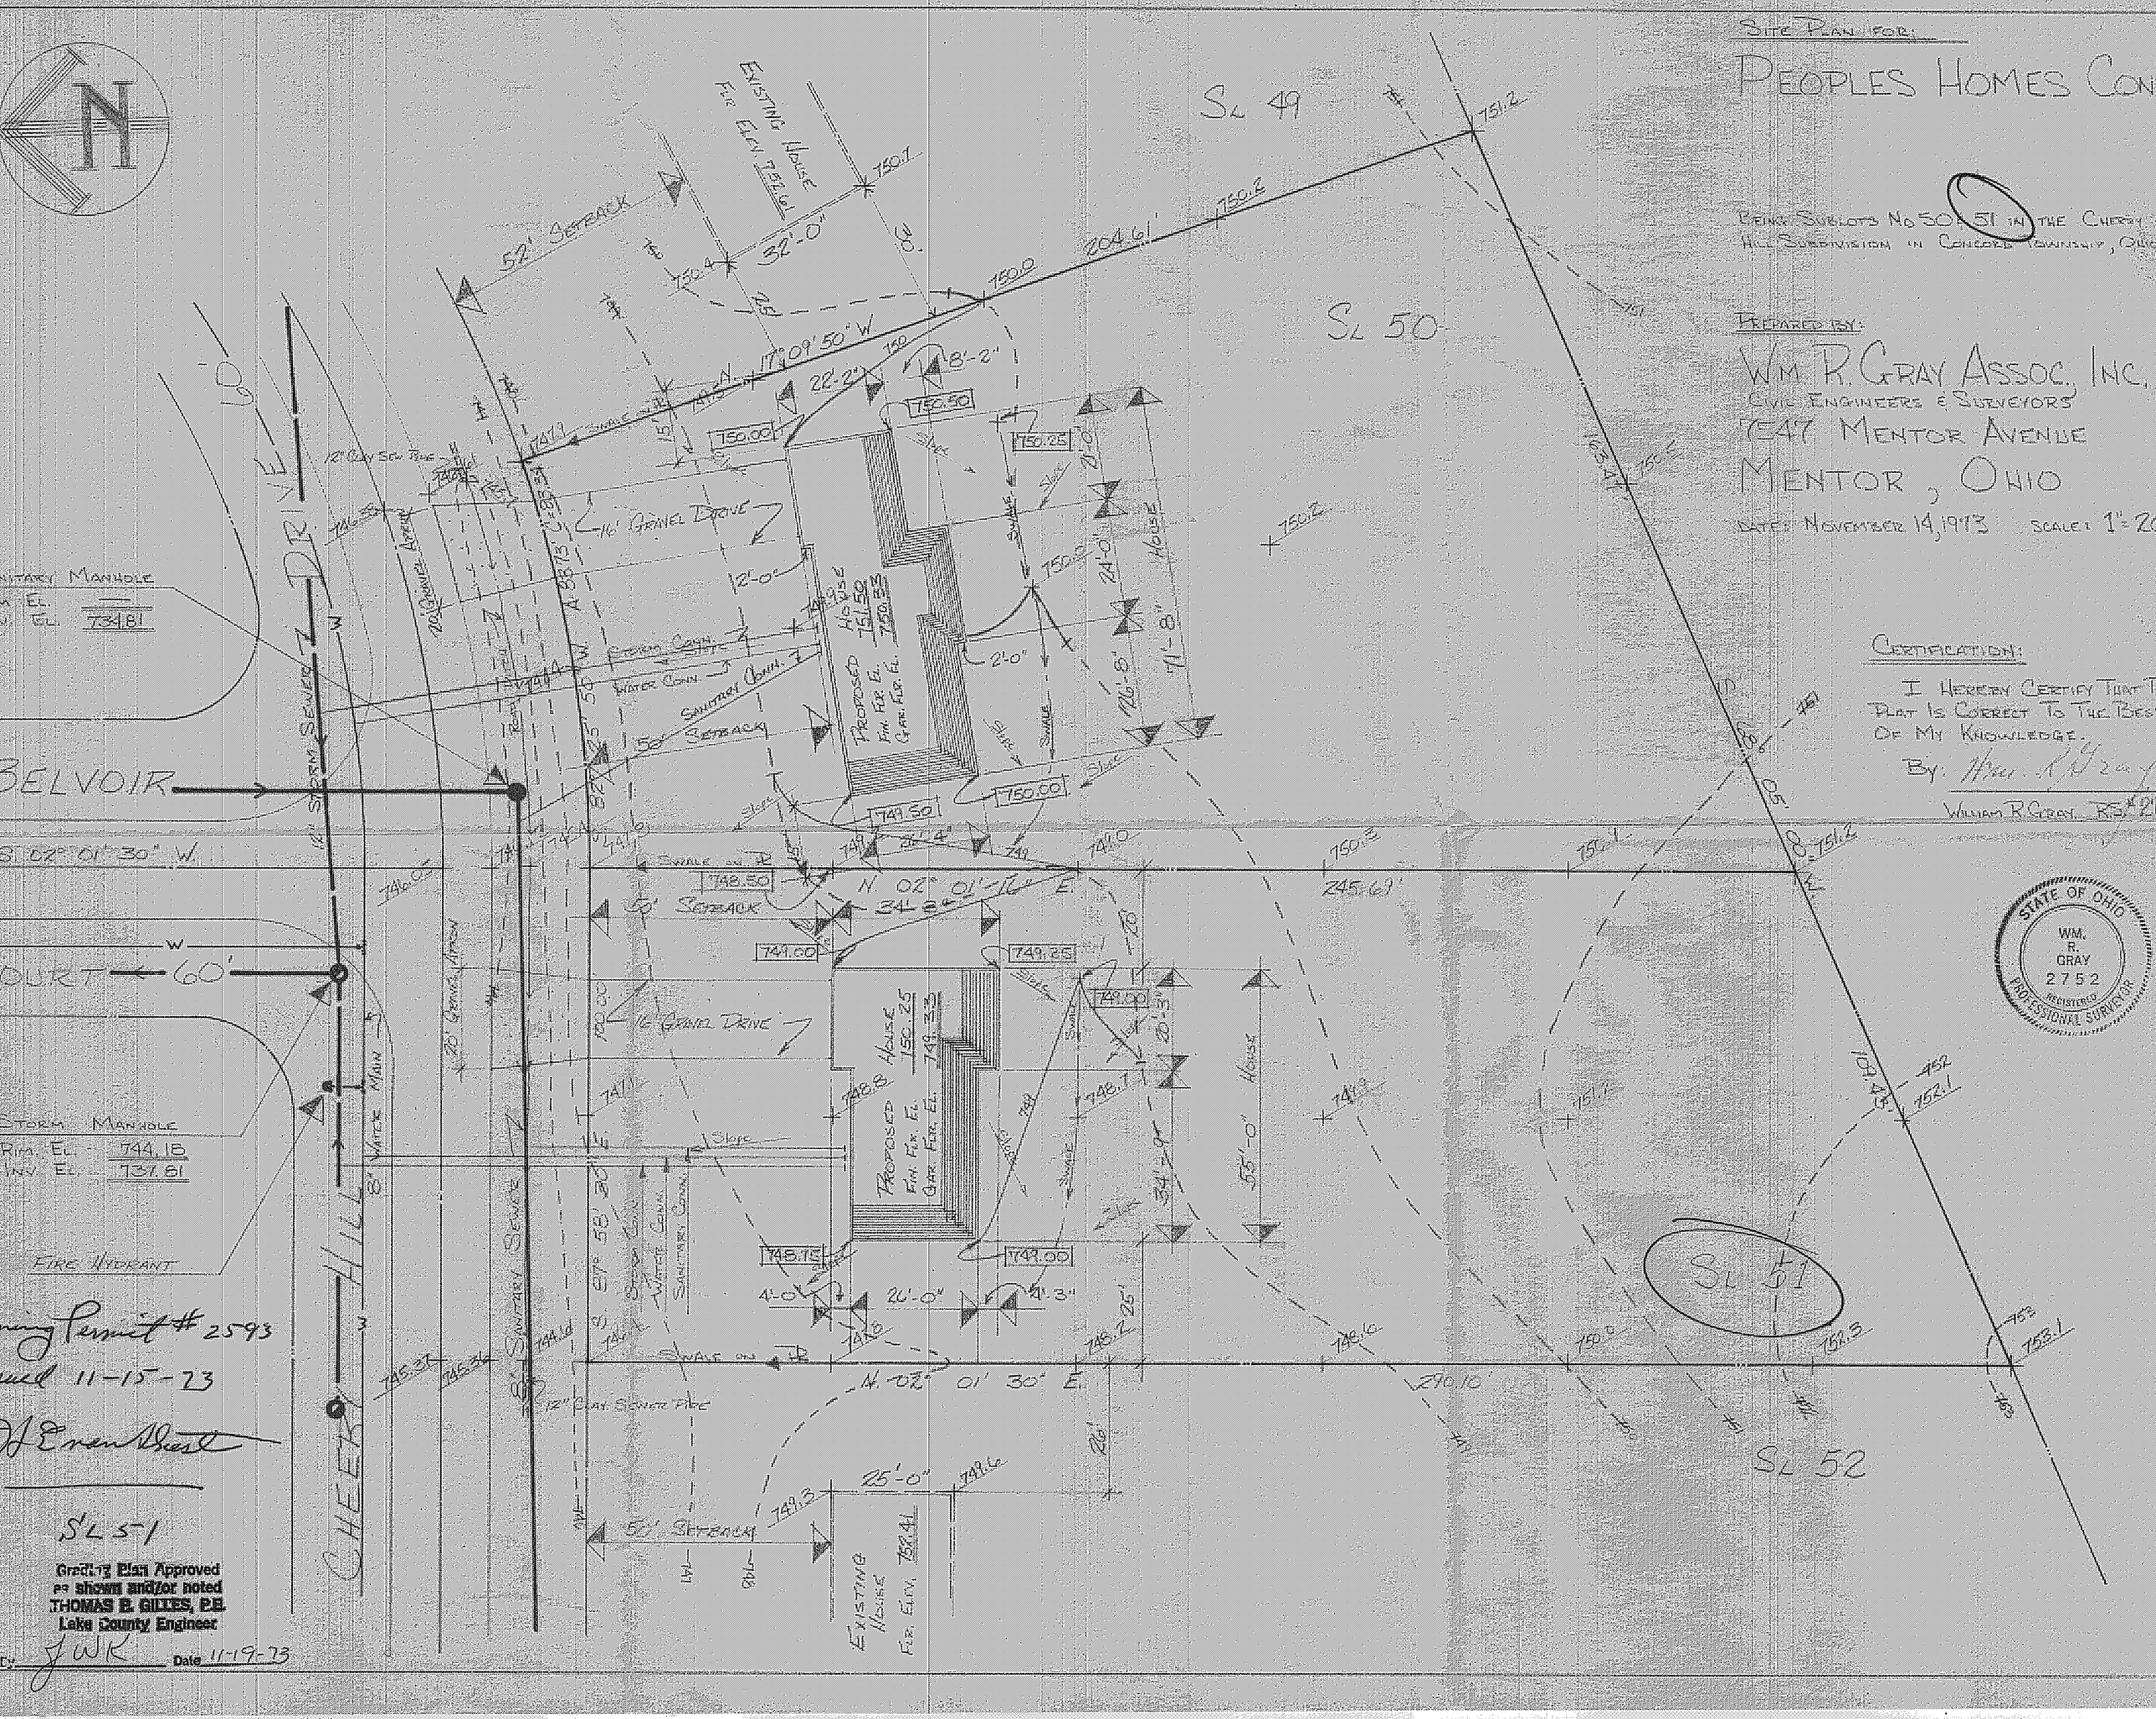

Grading Permit # 2593
Issued 11-15-73
J. Evan Chest

SL 51

Grading Plan Approved as shown and/or noted
THOMAS B. GILLES, P.E.
Lake County Engineer
By JWK Date 11-19-73