SITE PLAN FOR:

FREEMAN BUILDERS, INC.
5423 KILBOURNE DRIVE
LYND HURST, OHIO.

BEING SUBLOT NO. 26 IN THE CHERRY HILLS SUBD. IN CONCORD TWP., OHIO

PREPARED BY:

WM. R. GRAY ASSOC., INC.
CIVIL ENGINEERS & SURVEYORS
7547 MENTOR AVENUE
MENTOR, OHIO 44060
DATE: April 15, 1976 SCALE: 1" = 20'

CERTIFICATION:

I HEREBY CERTIFY THAT THIS PLAT IS CORRECT TO THE BEST OF MY KNOWLEDGE.

BY: Wm. R. Gray.
WM. R. GRAY, P.S. #2752
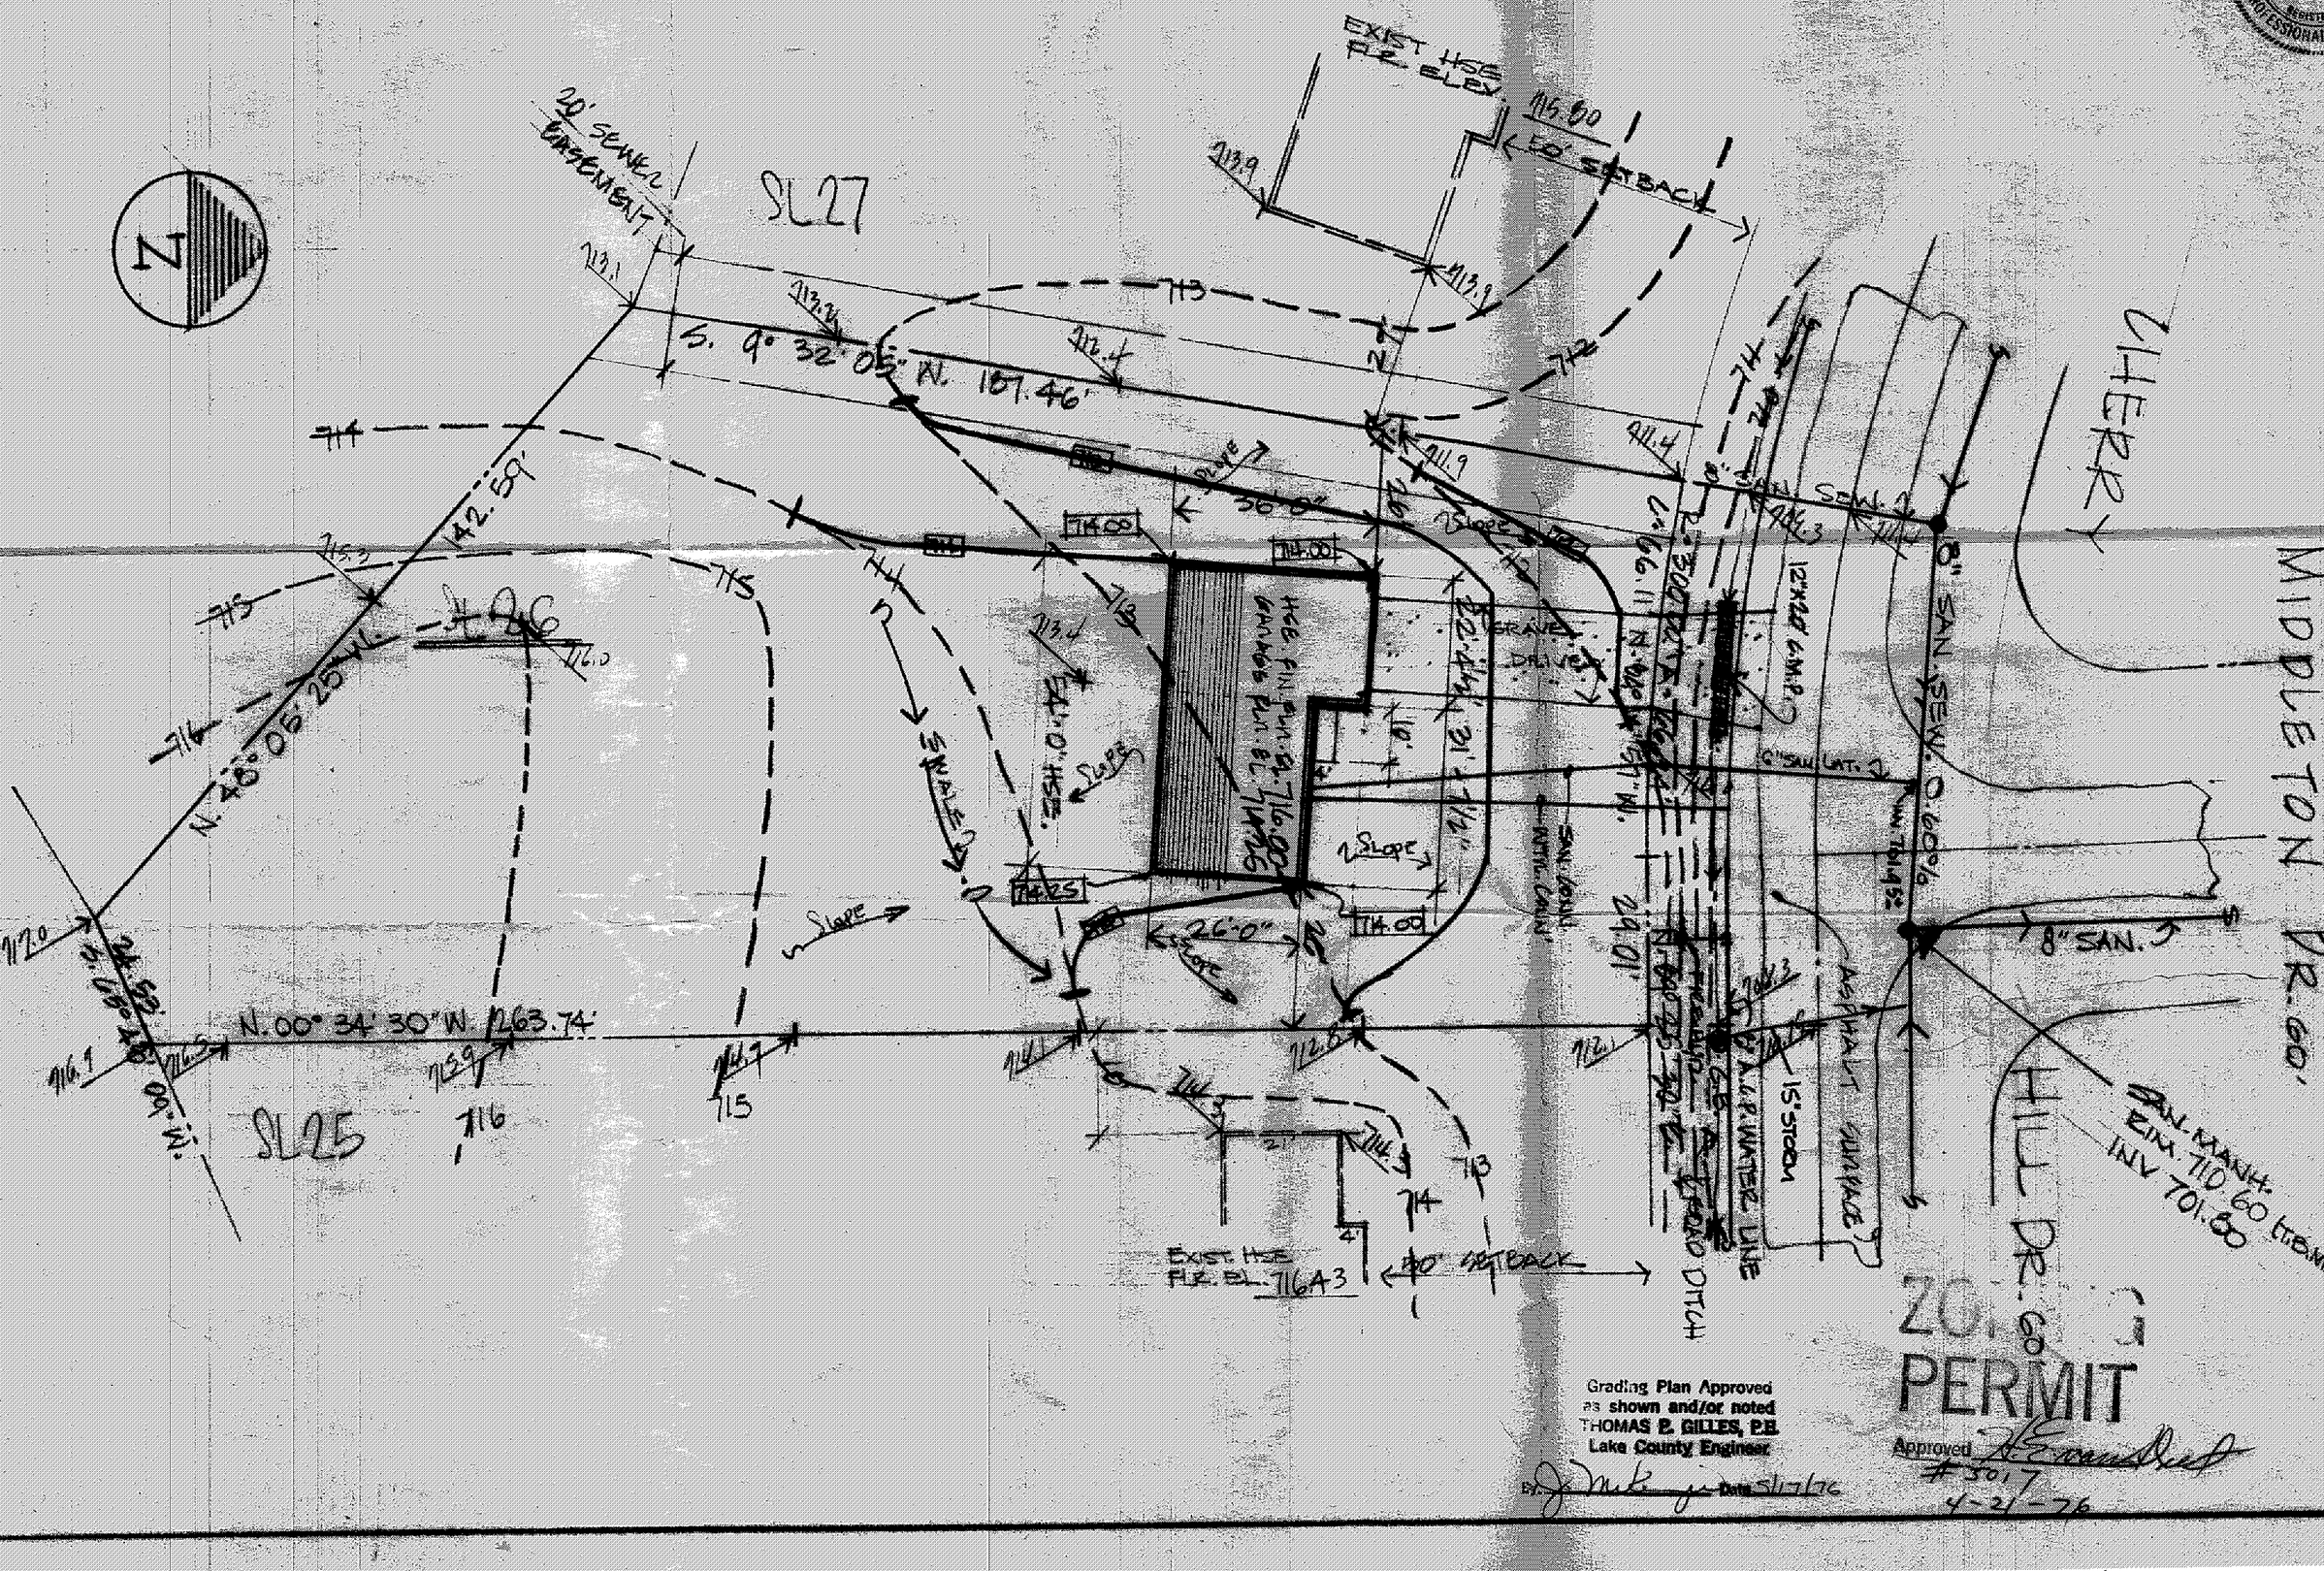
STATE OF OHIO
WM. R. GRAY
2752
REGISTERED PROFESSIONAL SURVEYOR