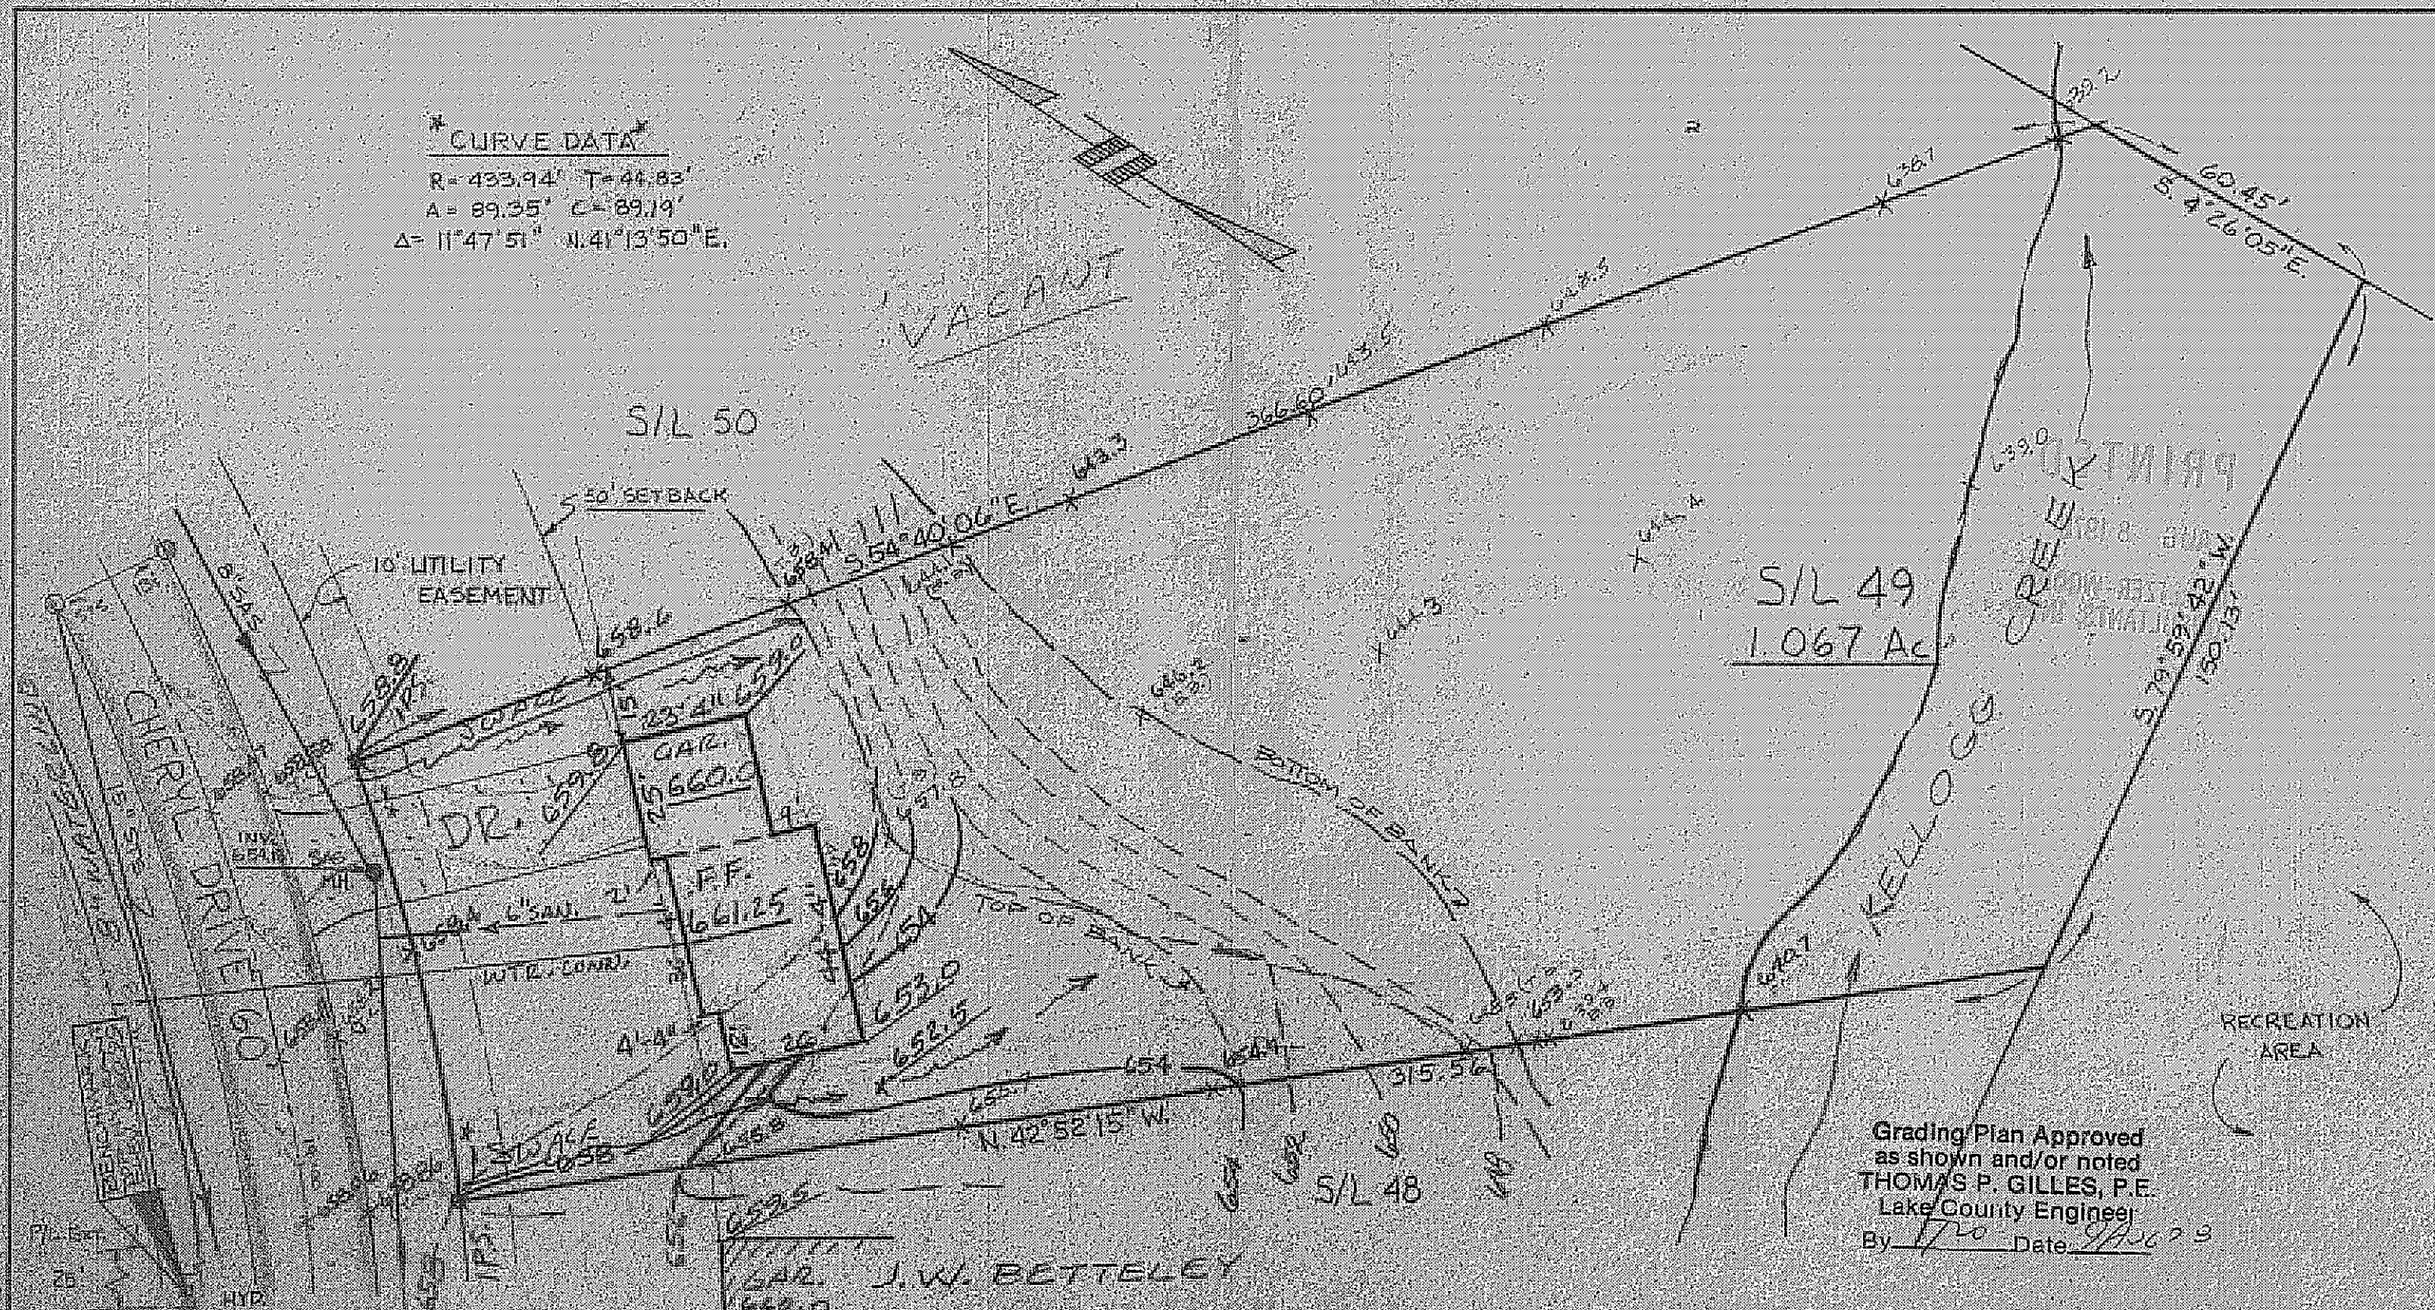


Grading Plan Approved
as shown and/or noted
THOMAS P. GILLES, P.E.
Lake County Engineer
By [signature] Date 9 Aug 79

| DESIGN CERTIFICATION | AS BUILT CERTIFICATION | | | |
|---|---|---|---|---|
| THIS PLAT WAS PREPARED BY ME AND IS CORRECT TO THE BEST OF MY KNOWLEDGE AND BELIEF. [signature] REG. SURVEYOR NO. 4772 | I HEREBY CERTIFY THAT THE CIRCLED GRADES ARE EXISTING FINISH GRADES CHECKED IN THE FIELD ON _____ AND THAT SURVEY IS CORRECT TO THE BEST OF MY KNOWLEDGE AND BELIEF. REG. SURVEYOR NO. _____ | COLPETZER · WOODS CONSULTANTS, INC. 9470 MENTOR AVE MENTOR, OHIO | DATE MAY 1978 SCALE 1" = 30' DRWN BY JTG CHKD BY [initials] JOB NO. 78-186 FB 326 PG _____ | SITE PLAN for JAMES MOOMAW BEING S/L 49 OF CONCORD KELLOGG PARK ESTATES, CONCORD TWP, LAKE COUNTY, OHIO |

4960-1-4A