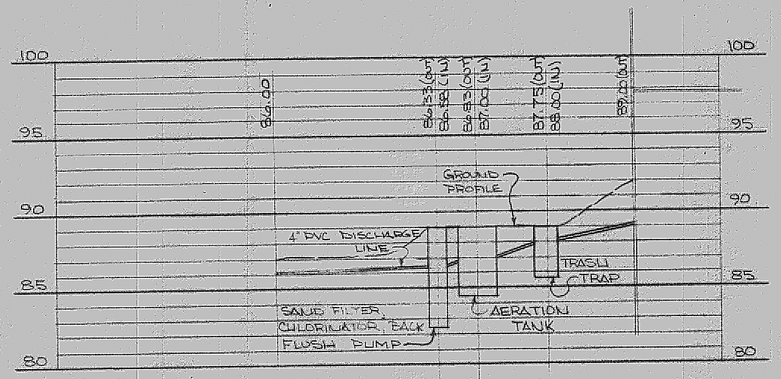

SEPTIC SYSTEM PROFILE

SCALE : HOR. 1"=20'
VER. 1"=5'

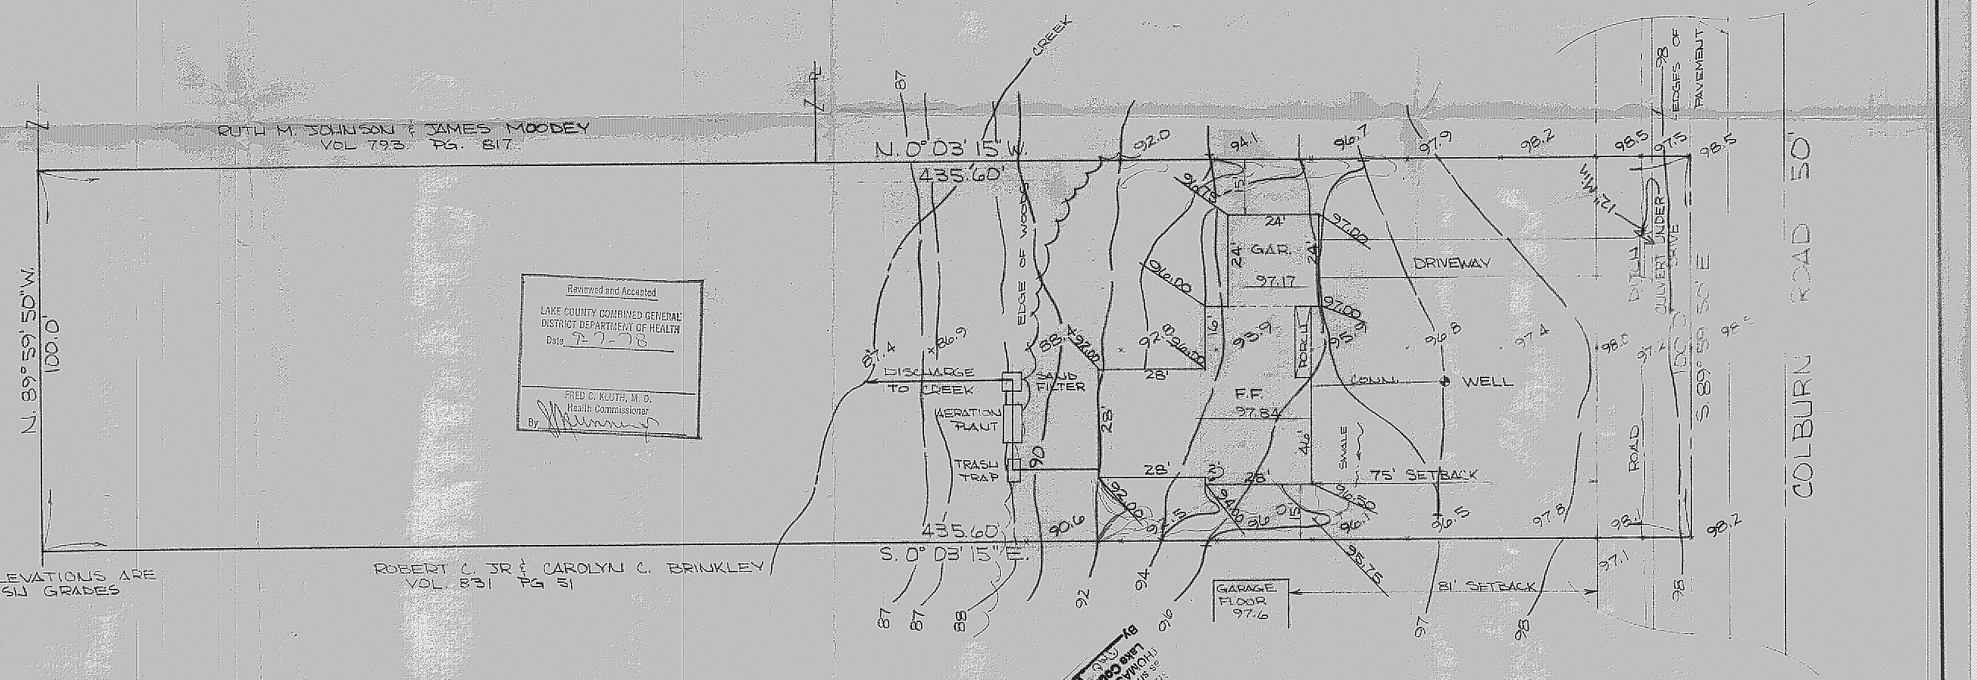

Reviewed and Accepted
LAKE COUNTY COMBINED GENERAL DISTRICT DEPARTMENT OF HEALTH
Date 9-7-78
FRED C. KOUTH, M. D.
Health Commissioner
By

NOTE:
UNDERLINED ELEVATIONS ARE PROPOSED FINISH GRADES

DESIGN CERTIFICATION

THIS PLAT WAS PREPARED BY ME, AND IS CORRECT TO THE BEST OF MY KNOWLEDGE AND BELIEF.

REGISTERED SURVEYOR NUMBER 4774

AS BUILT CERTIFICATION

I HEREBY CERTIFY THAT THE CIRCLED ELEVATIONS ARE EXISTING FINISH ELEVATIONS CHECKED IN THE FIELD ON _____ AND THAT THIS SURVEY IS CORRECT TO THE BEST OF MY KNOWLEDGE AND BELIEF.

REG. SURVEYOR NO. _____

Lake County Health Department
Approved
Plan Subject to Notes
By

SITE PLAN
FOR
RUSSELL OINONEN
BEING PART OF LOT 1, TRACT 2, IN CONCORD TWP. LAKE COUNTY, OHIO

DATE SEPT. 1978
SCALE 1"=20'
DRAWN BY PLC
CH'K'D BY
F.B.# 243 PG.

COLPETZER · WOODS
CONSULTANTS, INC.
MENTOR, OHIO 44060

SHEET 2 OF
CONTRACT NO. 78.287