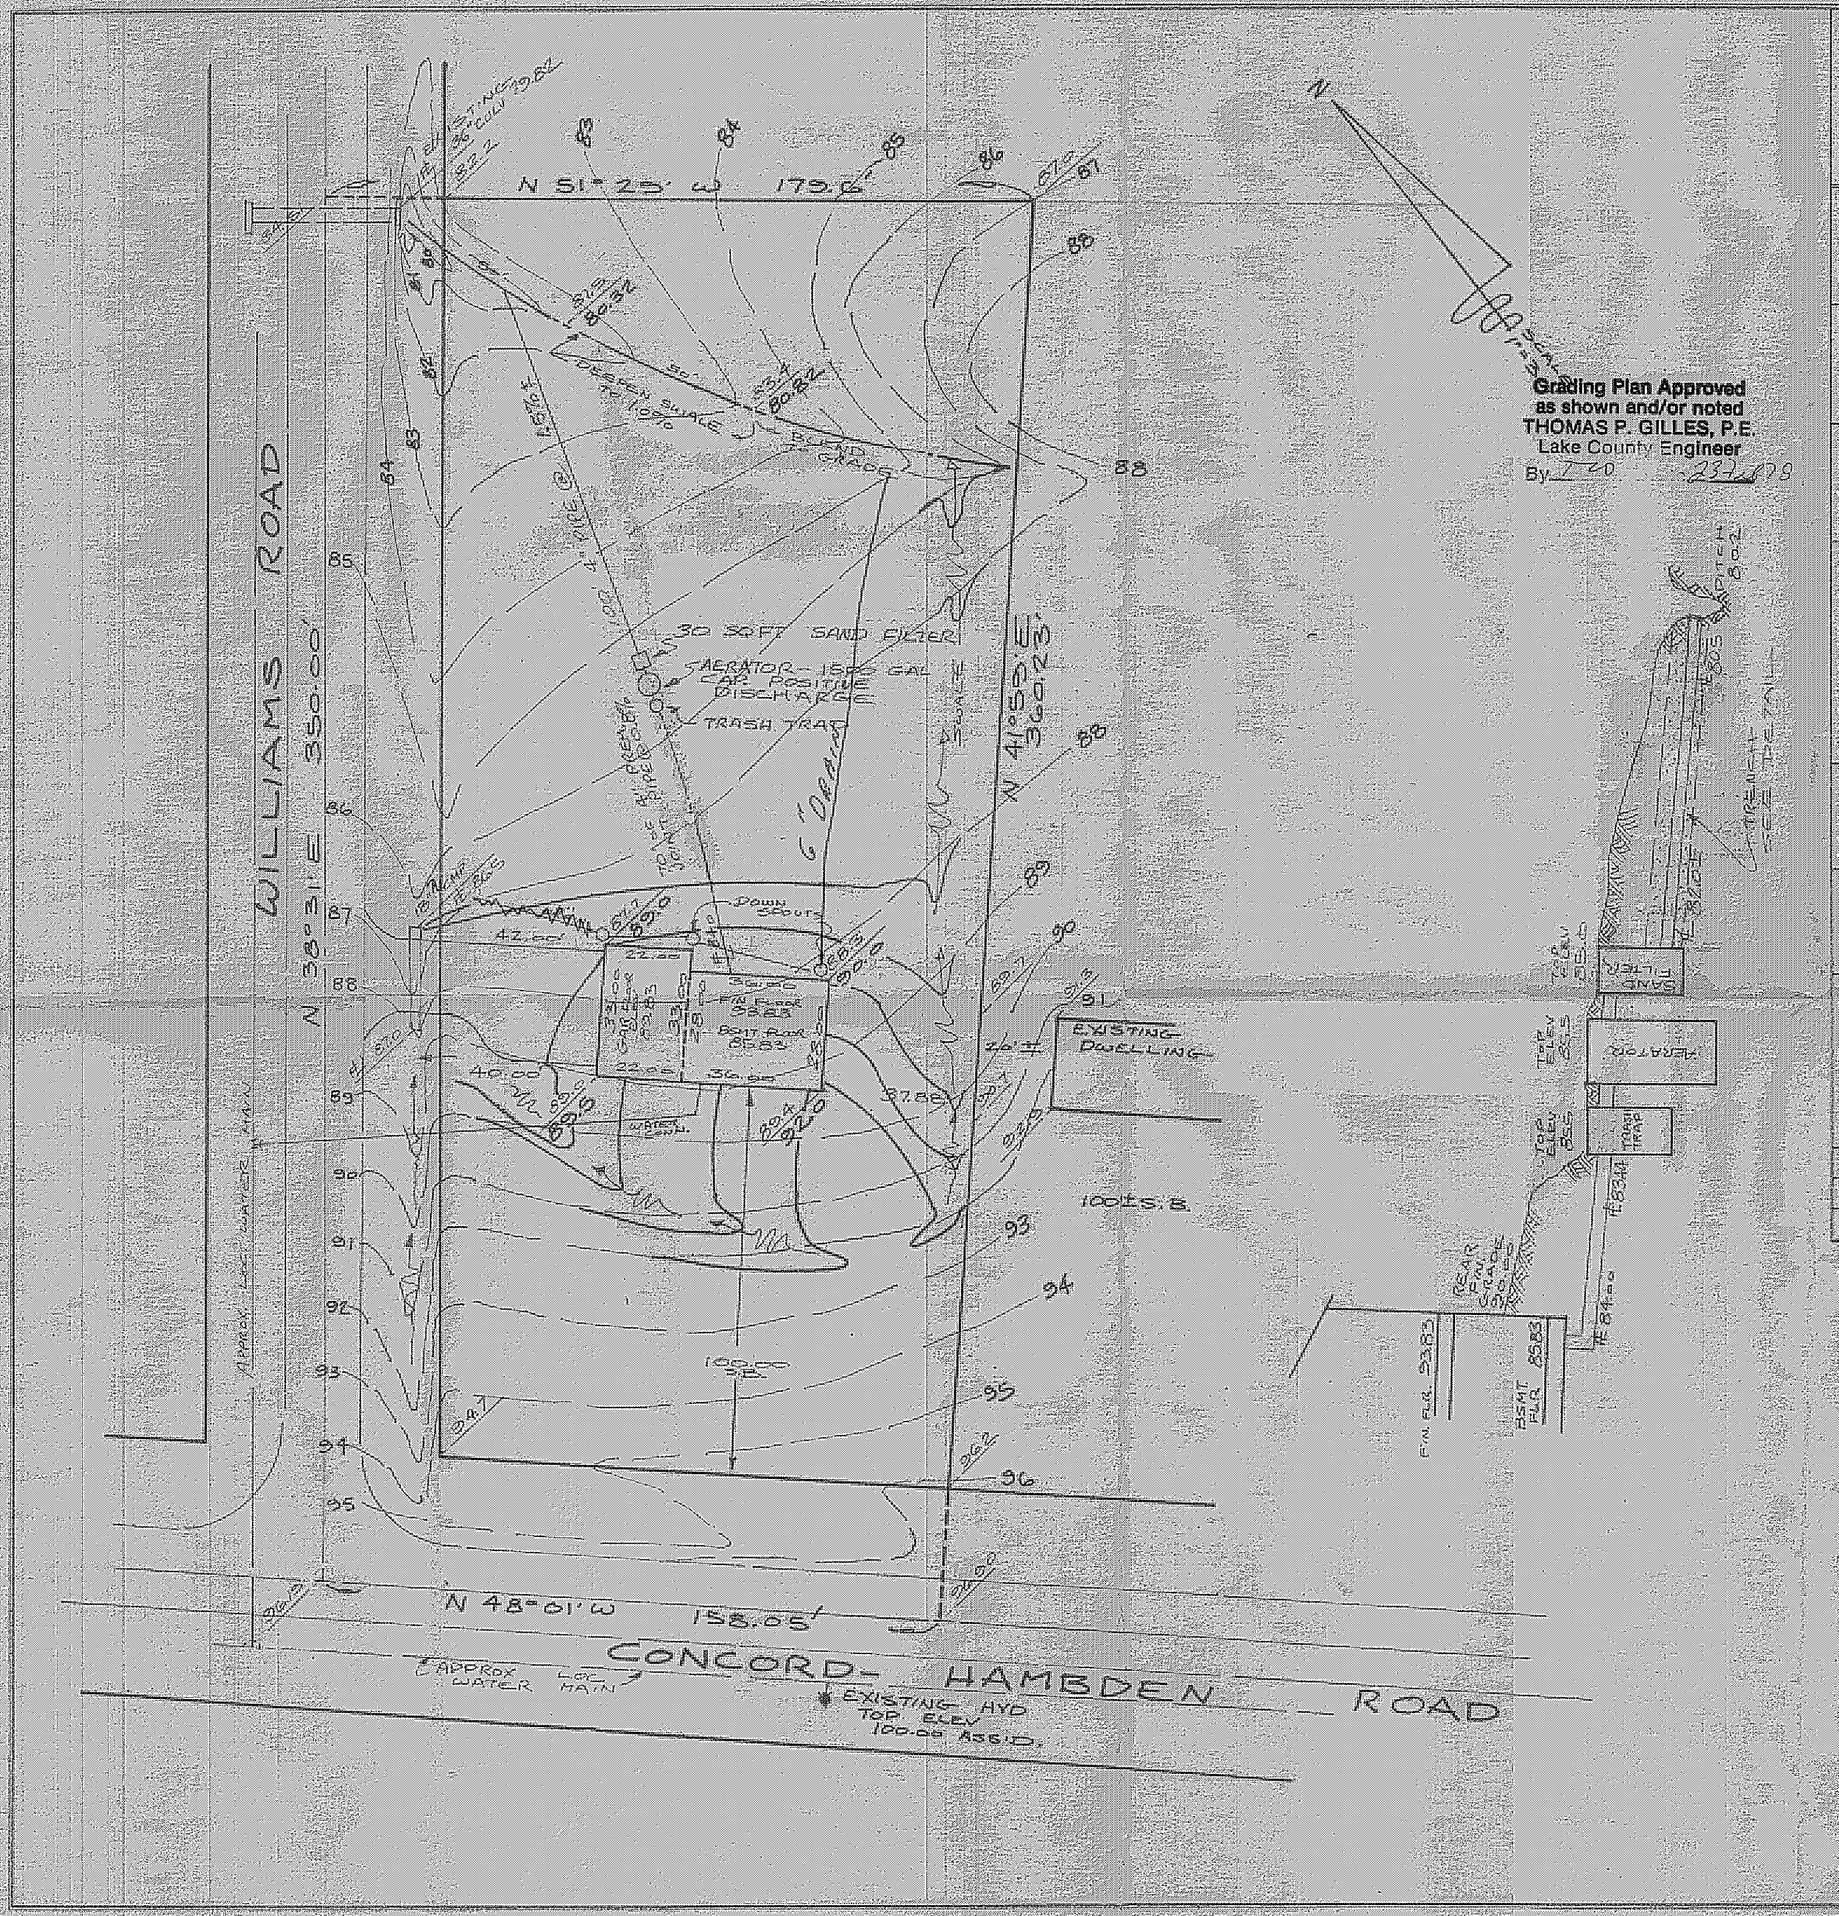

SITE PLAN

for RALPH VICTOR
CLIENT OWNER

10145 HOOSE RD MENTOR, OH
ADDRESS STREET CITY

PART OF 6 CONCORD AIR PARK L-
SUBLOT NO. SUBDIVISION NAME VOL.

CONCORD TWP
LOT, TRACT

REMARKS

ALL BOUNDARY DATA SHOWN WAS OBTAINED FROM (DEEDS, RECO SUBDIVISION PLAT OR OTHER PUBLIC RECORDS). LOCATIONS AS S OF ADJACENT WELLS AND SEPTIC TANKS OBTAINED FROM LAKE CO HEALTH DEPARTMENT.

LEGEND

SANITARY MANHOLE
PROPOSED CONTOURS
EXIST. ELEV. 100.0
100.0 PROP. ELEV.
WATER VALVE (GAS)
DIRECTION O
SURFACE DRA

CHECK LIST

NO. OF BEDROOMS
DIMENSIONS
BEARINGS
TIE TO NEAREST STREET
SUBLOT NO. PARCEL NO.
SURROUNDING OWNERS
BLDG. DIMENSIONS FIN. GR.
BLDG. TIES FL'R. GRADES
APRON TYPE WIDTH THICKNESS
SIDEWALK TYPE WIDTH THICKNESS
CULVERT TYPE DIA., LENGTH
ROCK OUTCROPPINGS
WATER MAIN SIZE, LOCATI
SAN. SEWER SIZE % GR. LO
SAN. MH. CAST. ELEV. IN. E
SAN. CONN. SIZE, LOC. DEF
STORM SEWER SIZE % GR. I
STORM MH. CAST ELEV. IN
PAV'T TYPE GRADE CURBS
GAS LINE LOC. SIZE PRESS
SEPTIC TANK LOCATION & DUPLICATION AREA
WELL LOCATION
ISOLATION RADIUS FROM

DESIGN CERTIFICATION

THIS PLAT WAS PREPARED BY ME, AND IS CORRECT TO BEST OF MY KNOWLEDGE AND BELIEF.

Richard Hilske PS#
NAME SURVEYOR REGISTRA

"AS BUILT" CERTIFICATION

I HEREBY CERTIFY THAT THE CIRCLED GRADES ARE E ING GRADES OBTAINED ON THE SITE ON 19 AND ARE CORRECT TO THE BEST OF MY ACKN EDGMENT AND BELIEF.

LAND DESIGN consultants, inc
9613 JACKSON STREET, MENTOR, OHIO 44060
TELEPHONE (216) 951-6872 or 354-6646
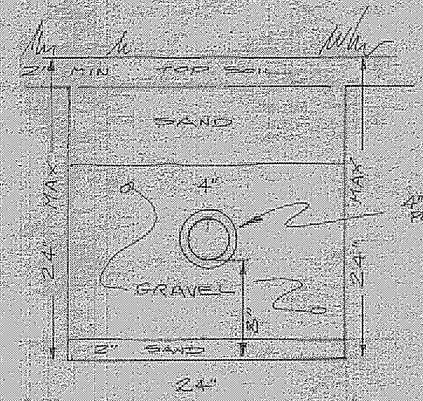
1	1/23/78	MOVE AER.	DRAWN BY	SCALE 1"=30'	DRAWING
2	2/3/78	TRASH TRAP	CHK'D.	DATE 1/17/78	190
3			CREW CHIEF S.S.S.	APP'D.