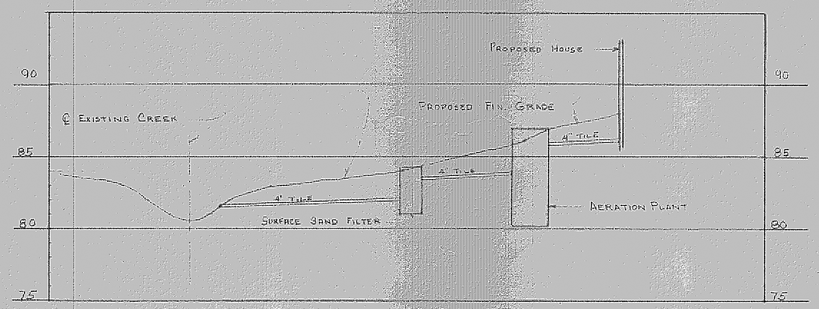

Septic System Profile

Horiz. Scale, 1"=20' Vert. Scale, 1"=5

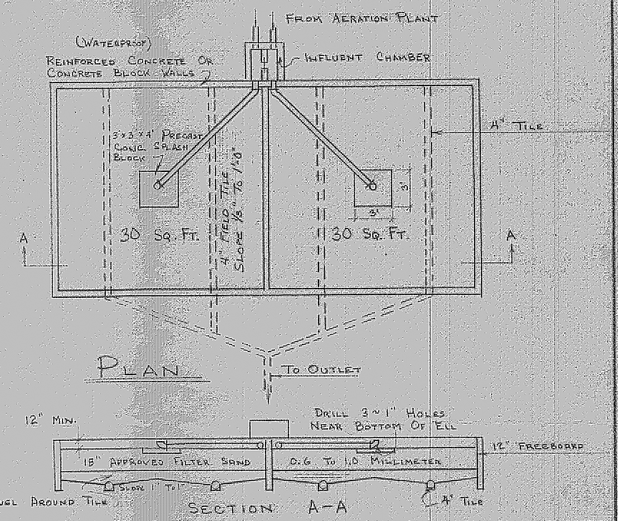

Note:

2 Equal Size Beds Shall Be Provided So That They May Be Dosed Alternately. Stop Plates Are Required To Distribute Flow.

Surface Sand Filters

Dosed By Flooding

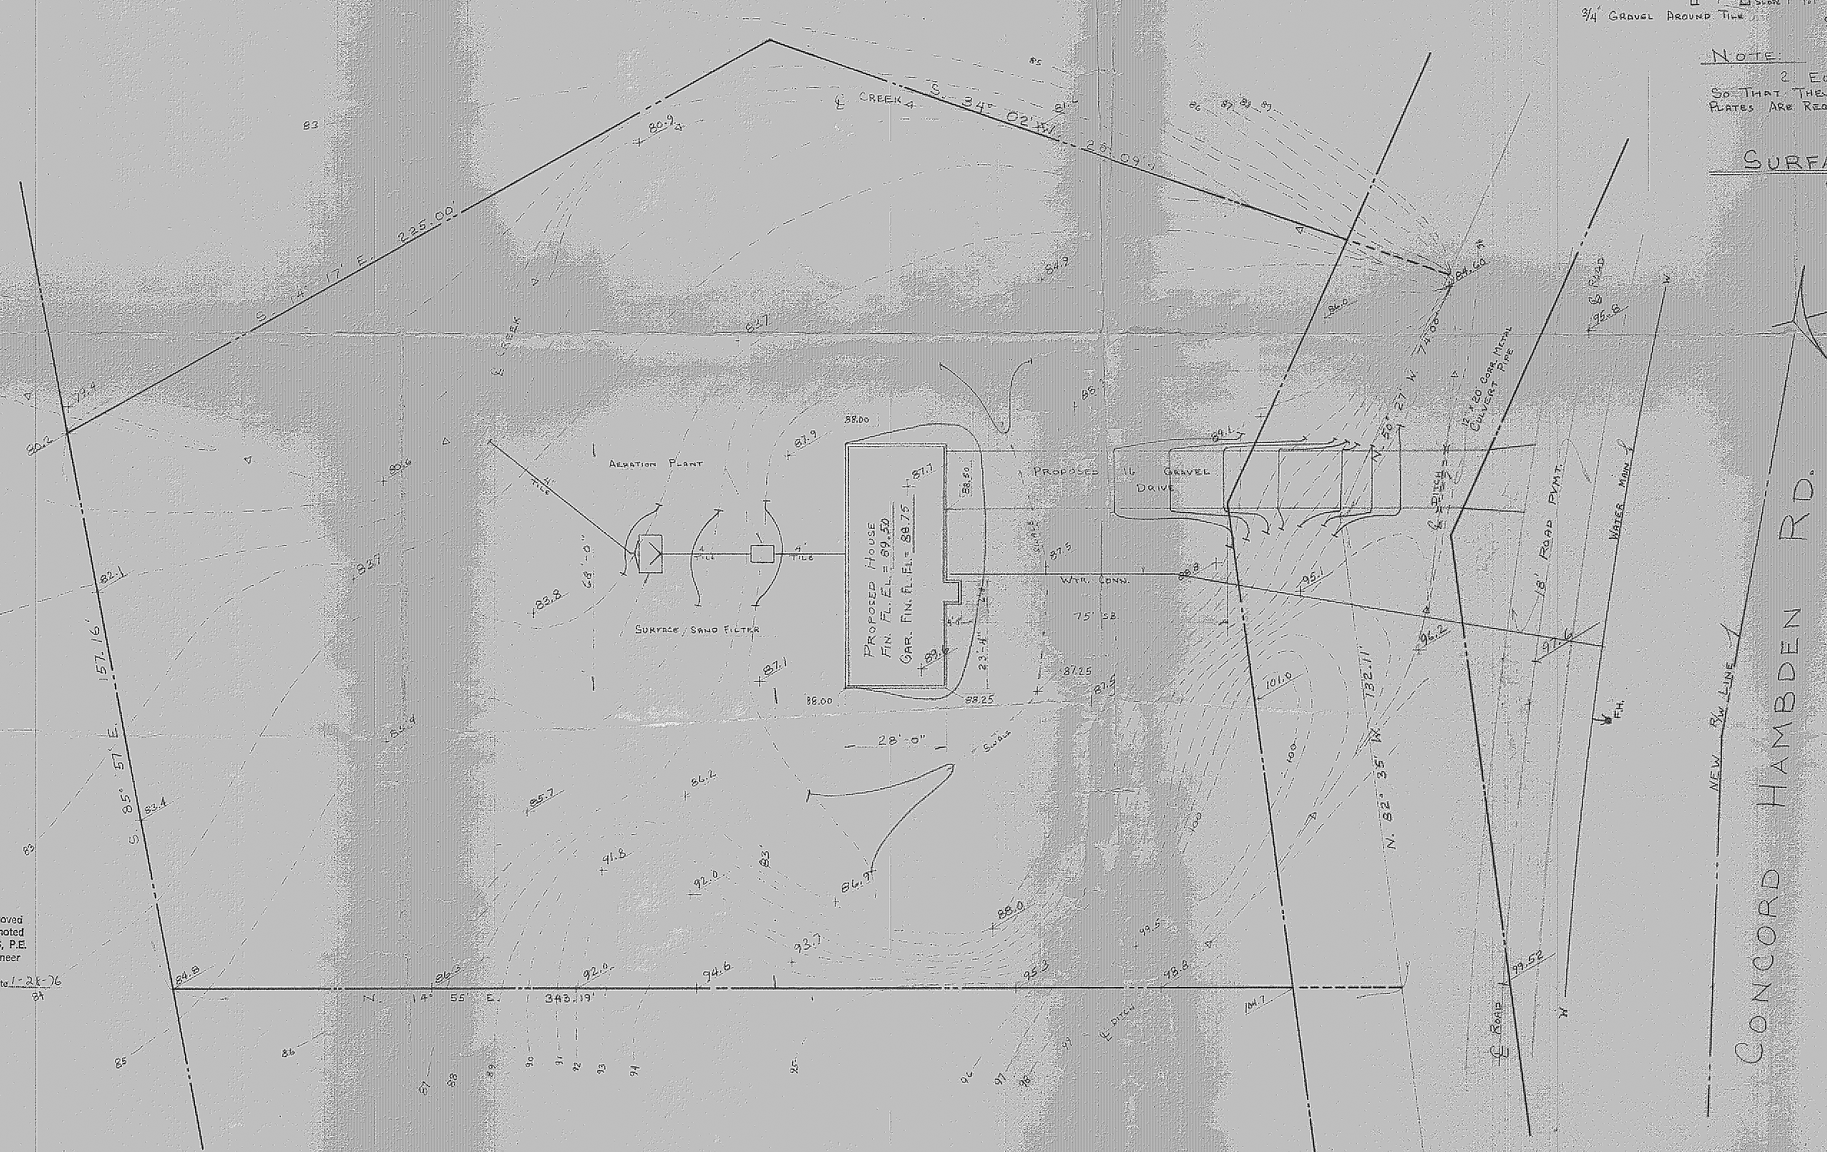

Site Plan For:

Jim Gorke

Being A Parcel Of Land In Tract 1, Lot 10 Located In Concord Twp., Ohio.

Prepared By:

Wm. R. Gray Assoc. Inc.
7547 Mentor Ave.
Mentor, Ohio
Date: Jan. 22, 1975 Scale: 1"=20'

Certification:

I Hereby Certify That This Plat Is Correct To The Best Of My Knowledge.

By: Wm R Gray
Wm. R. Gray / R.S.# 2752

ZONING PERMIT
Approved 1-26-76
2976

11825 Concord Hambden Rd.