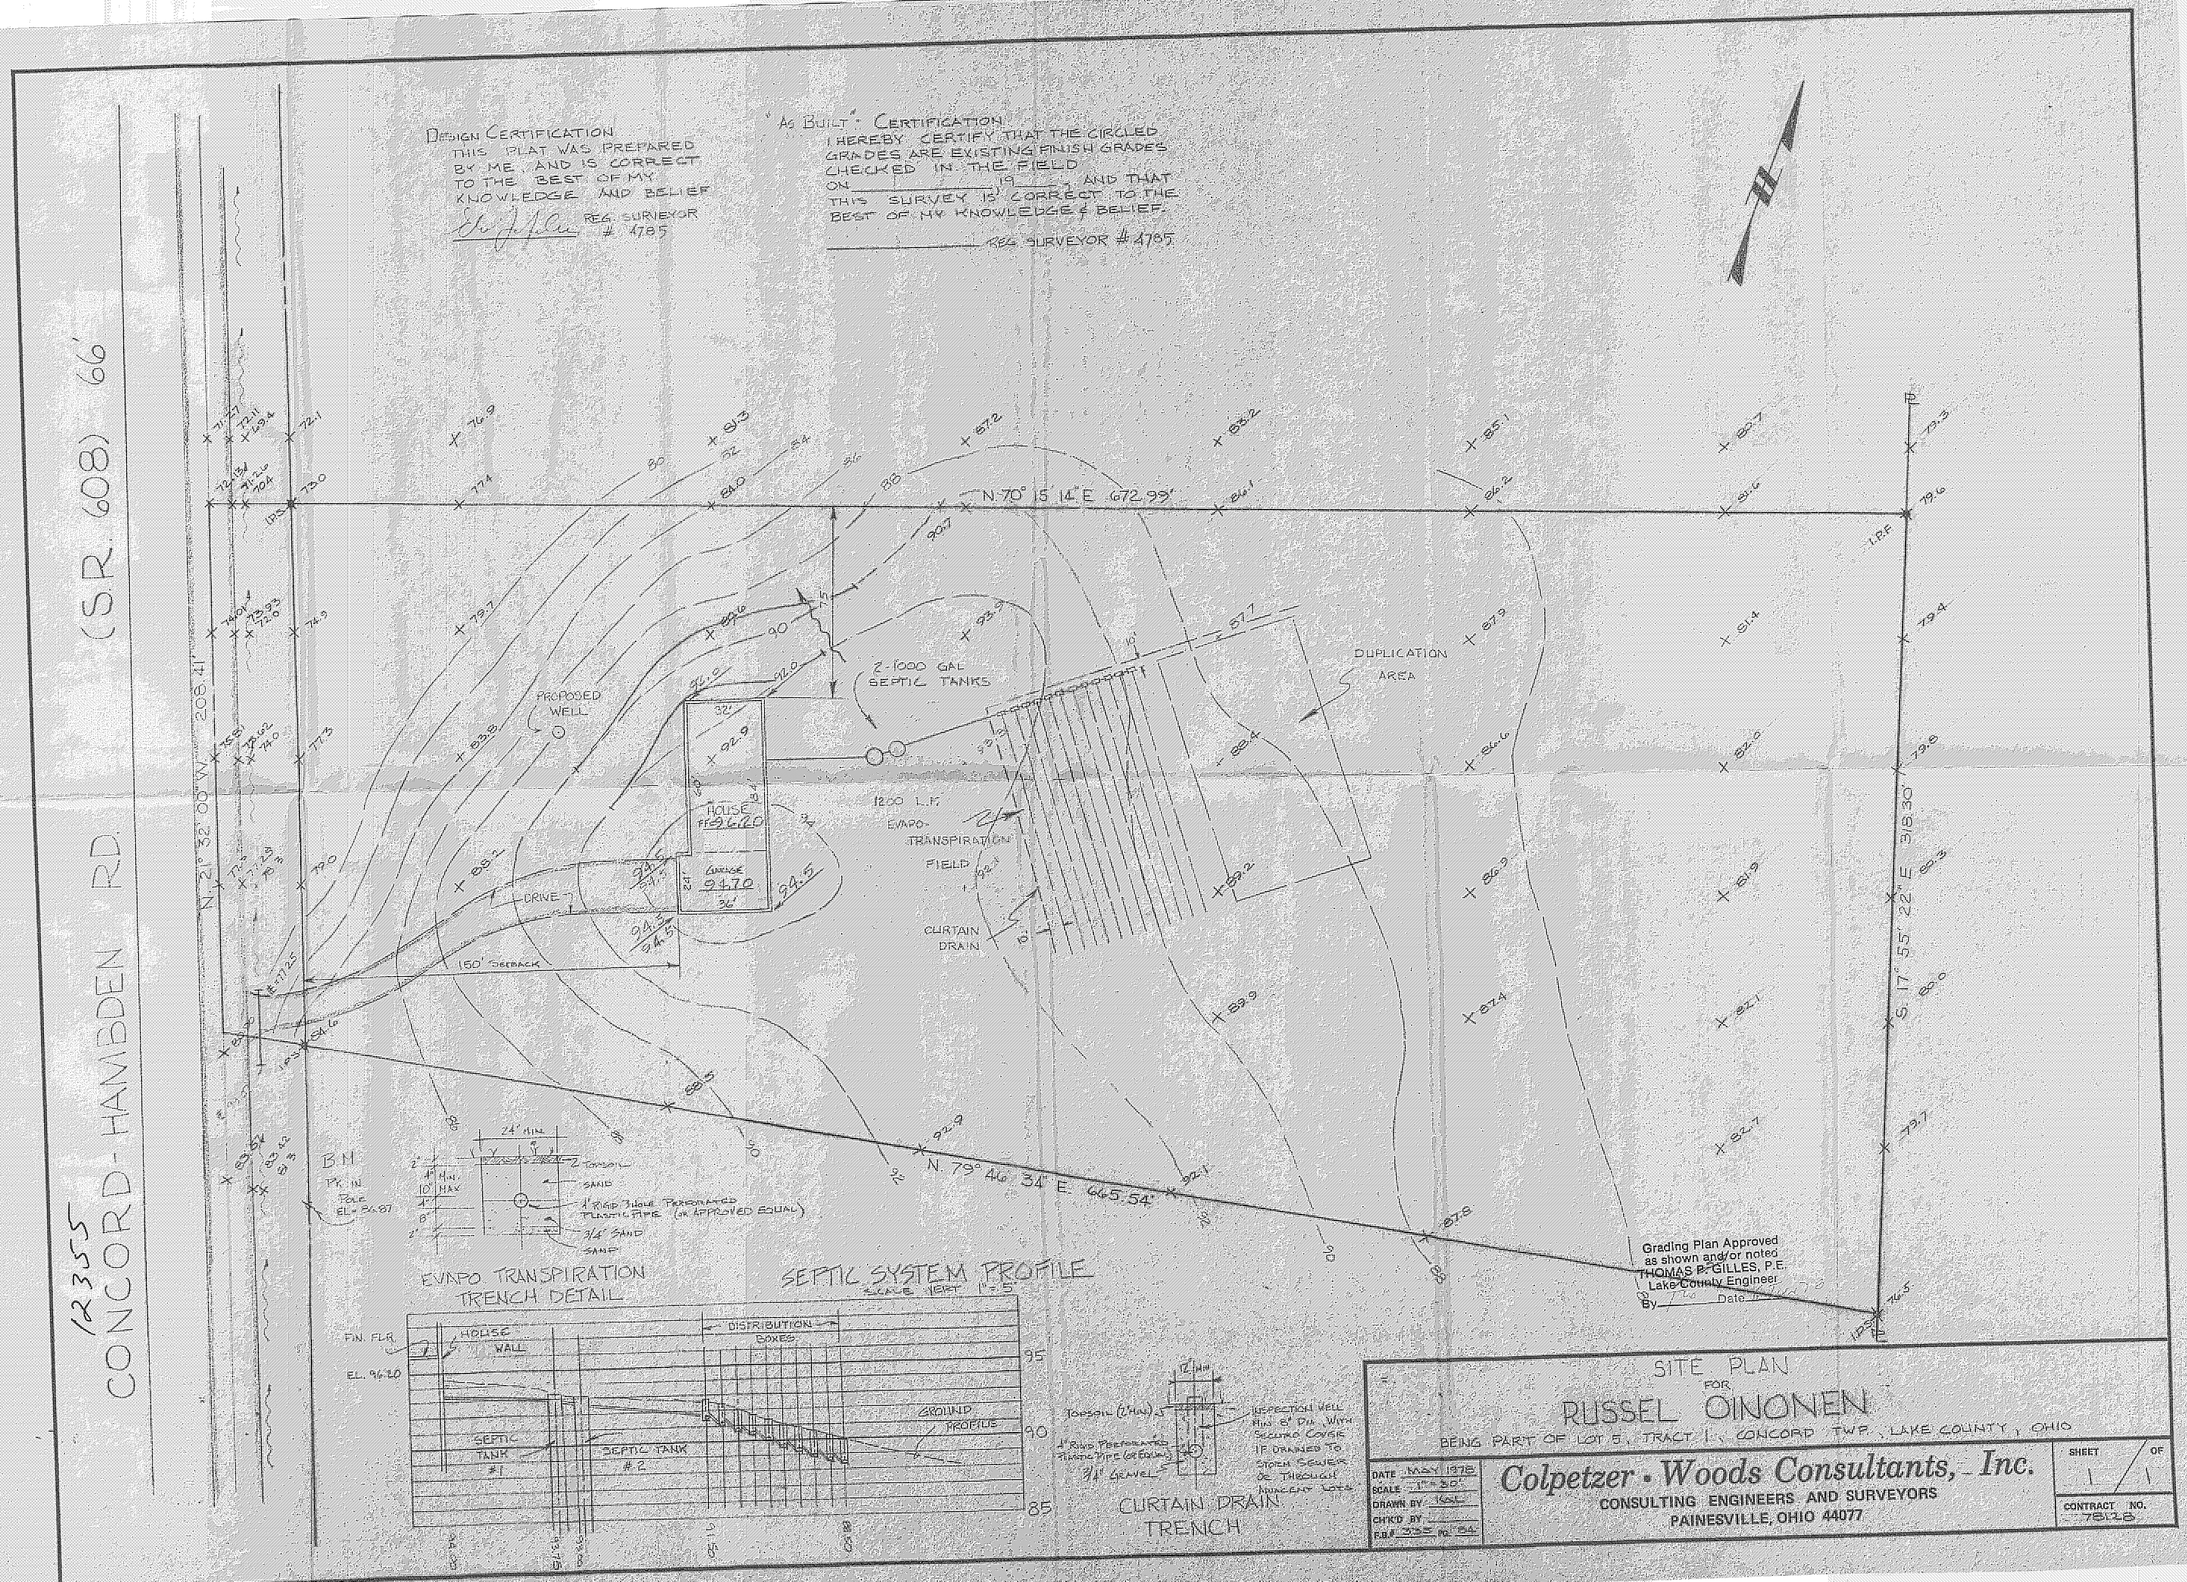

DESIGN CERTIFICATION
THIS PLAT WAS PREPARED BY ME, AND IS CORRECT TO THE BEST OF MY KNOWLEDGE AND BELIEF
REG. SURVEYOR # 4785
"AS BUILT" CERTIFICATION
I HEREBY CERTIFY THAT THE CIRCLED GRADES ARE EXISTING FINISH GRADES CHECKED IN THE FIELD ON _____ 19____, AND THAT THIS SURVEY IS CORRECT TO THE BEST OF MY KNOWLEDGE & BELIEF.
REG. SURVEYOR # 4785
(S.R. 608) 66'
CONCORD-HAMBDEN RD.
N. 21° 32' 00" W. 208.41'
N. 70° 15' 14" E. 672.99'
N. 79° 46' 34" E. 665.54'
S. 17° 55' 22" E. 318.30'
2-1000 GAL SEPTIC TANKS
PROPOSED WELL
DUPLICATION AREA
1200 L.F. EVAPO-TRANSPIRATION FIELD
CURTAIN DRAIN
HOUSE FF 96.20
GARAGE 94.70
DRIVE
150' SETBACK
B.M.
EVAPO TRANSPIRATION TRENCH DETAIL
SEPTIC SYSTEM PROFILE
SCALE VERT 1"=5'
HOUSE WALL
DISTRIBUTION BOXES
GROUND PROFILE
SEPTIC TANK #1
SEPTIC TANK #2
CURTAIN DRAIN TRENCH
Grading Plan Approved as shown and/or noted
THOMAS P. GILLES, P.E.
Lake County Engineer
By _____ Date _____
SITE PLAN FOR
RUSSEL OINONEN
BEING PART OF LOT 5, TRACT 1, CONCORD TWP., LAKE COUNTY, OHIO
DATE MAY 1978
SCALE 1"=30'
DRAWN BY KAL
CH'KD BY
F.B.# 335 PG. 84
Colpetzer • Woods Consultants, Inc.
CONSULTING ENGINEERS AND SURVEYORS
PAINESVILLE, OHIO 44077
SHEET 1 OF 1
CONTRACT NO. 78128

12355