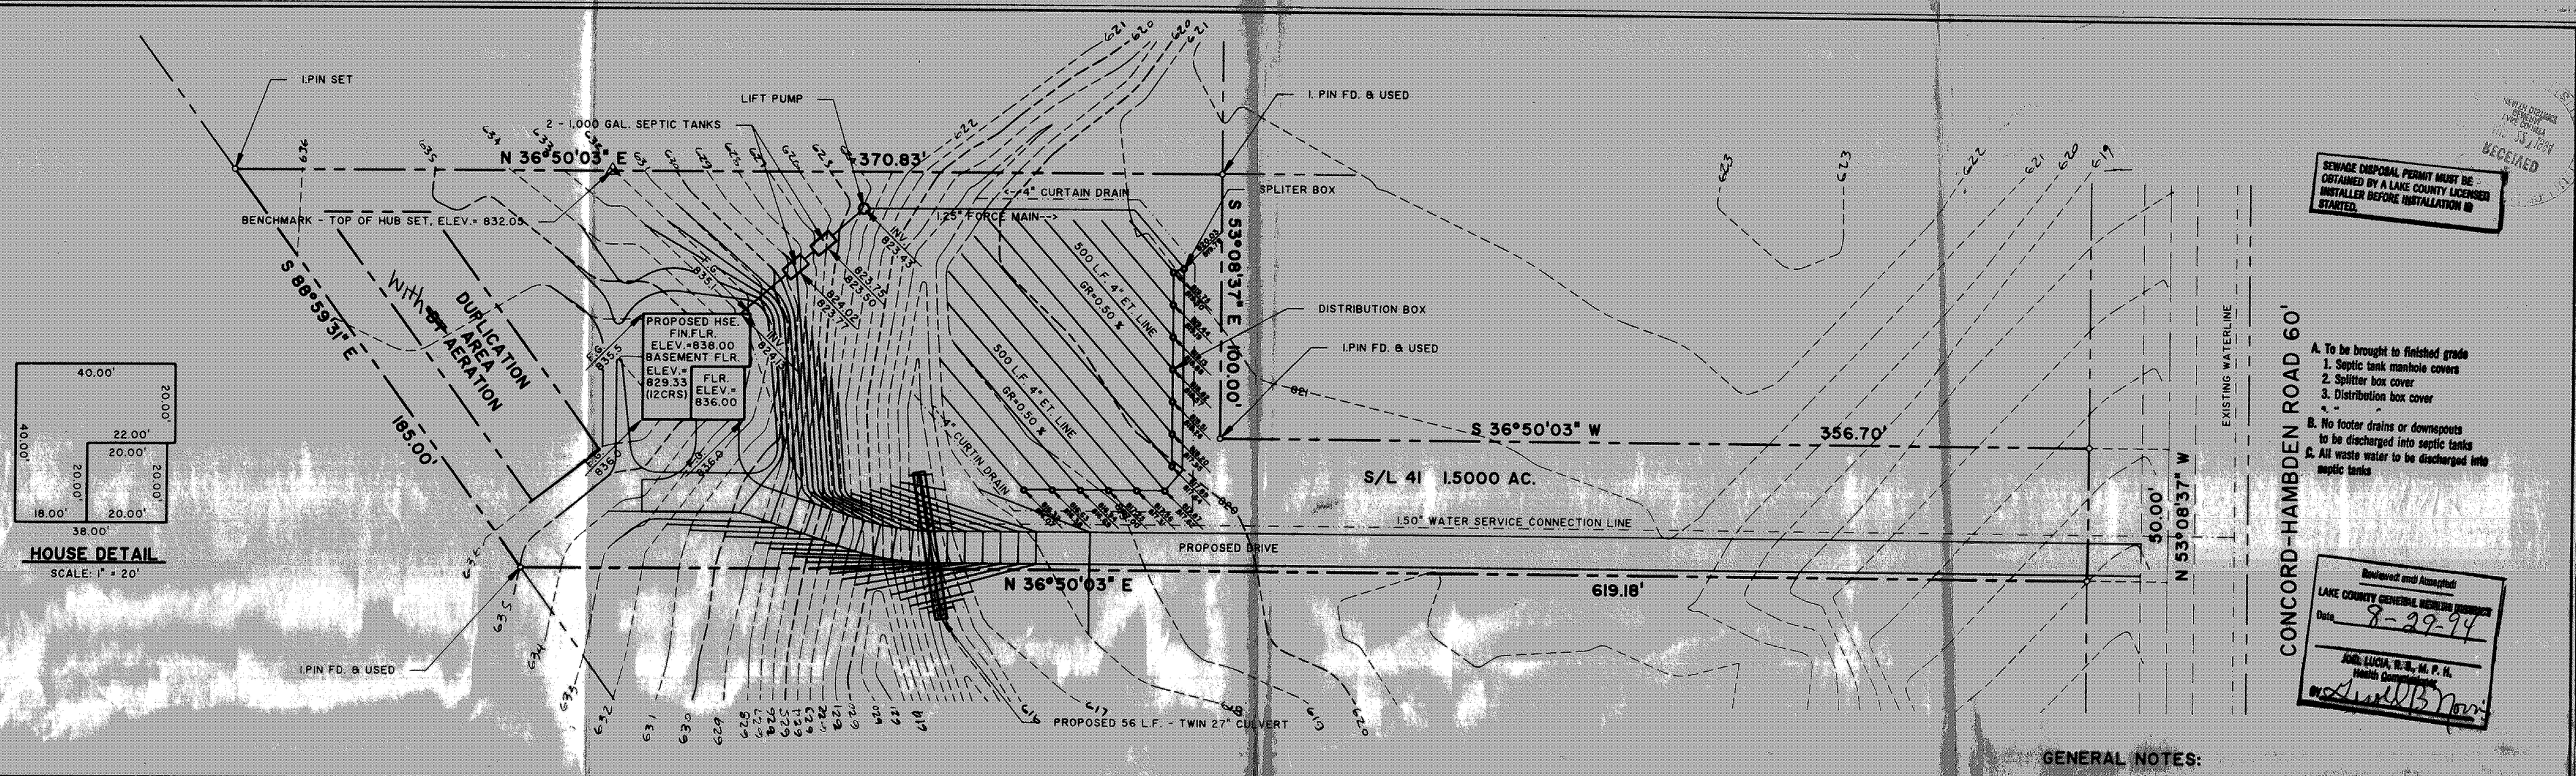

SEWAGE DISPOSAL PERMIT MUST BE OBTAINED BY A LAKE COUNTY LICENSED INSTALLER BEFORE INSTALLATION IS STARTED.

RECEIVED

A. To be brought to finished grade
1. Septic tank manhole covers
2. Splitter box cover
3. Distribution box cover
B. No footer drains or downspouts to be discharged into septic tanks
C. All waste water to be discharged into septic tanks

Reviewed and Accepted
LAKE COUNTY GENERAL HEALTH DISTRICT
Date 8-29-94
JOHN LUCIA, R.S., M.P.H.
Health Commissioner
By

HOUSE DETAIL
SCALE: 1" = 20'

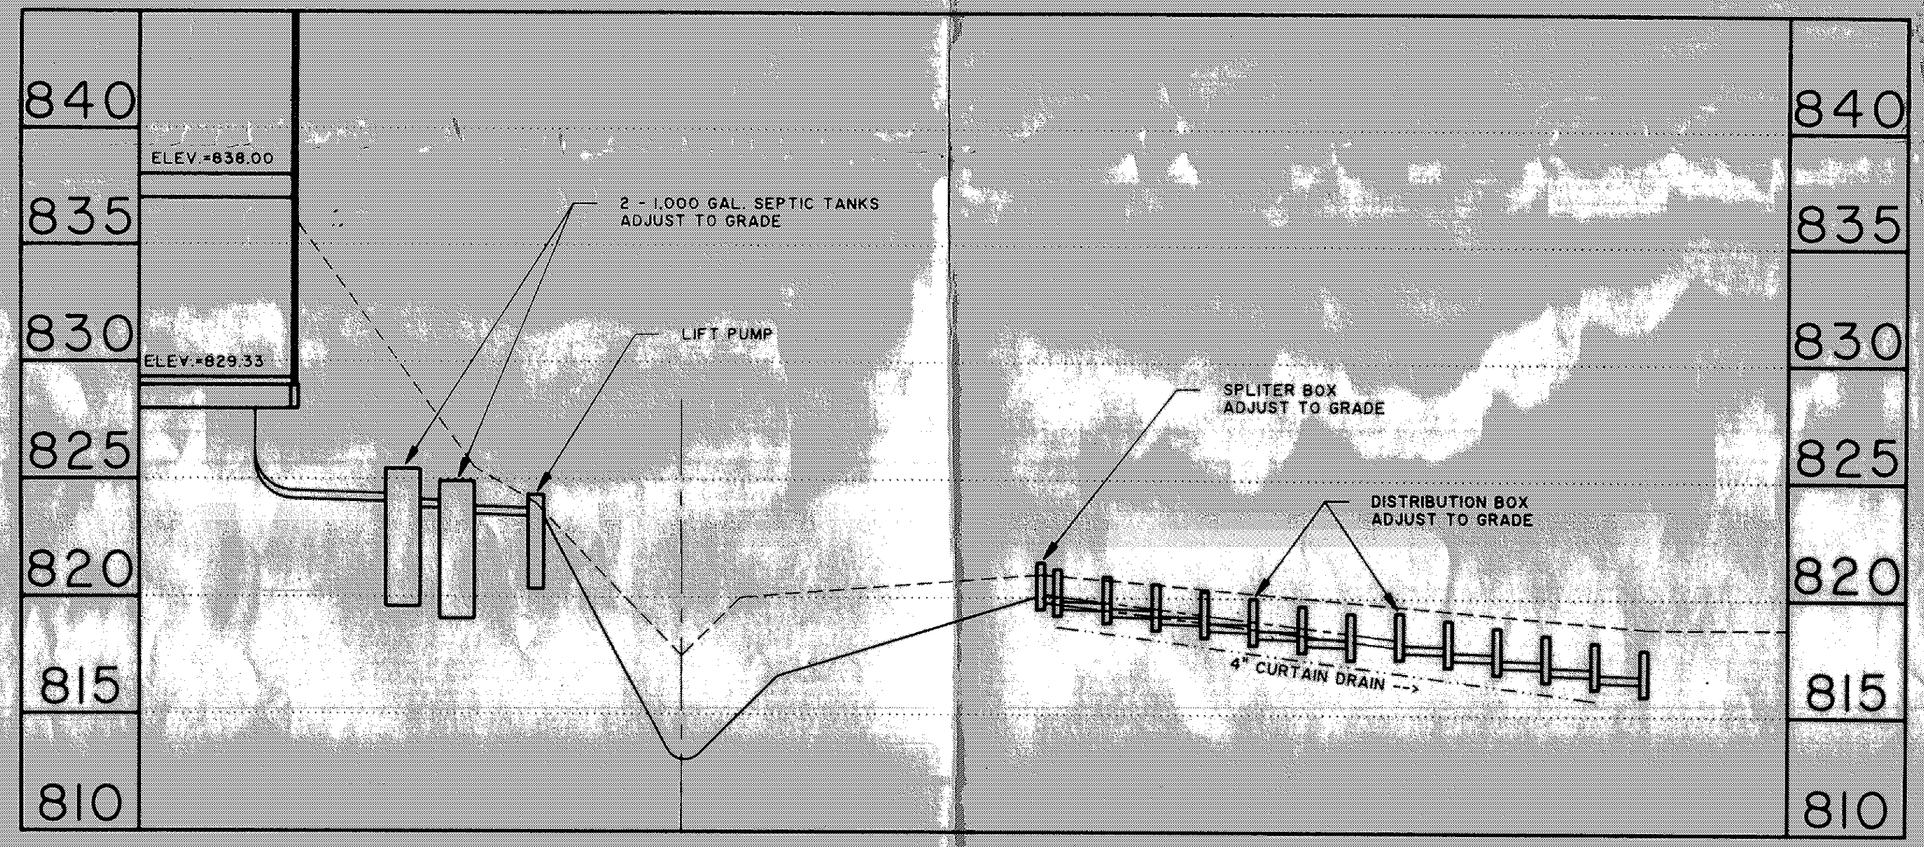

HYDRAULIC PROFILE
SCALE, HORZ.: 1" = 30', VERT.: 1" = 5'

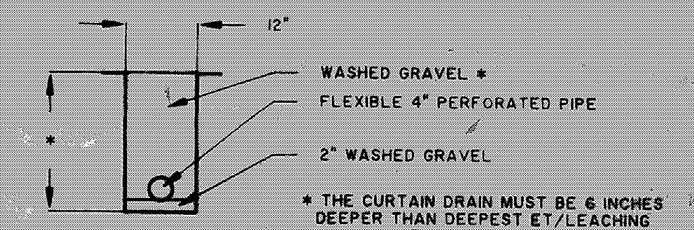

TYPICAL CURTAIN DRAIN CROSS SECTION

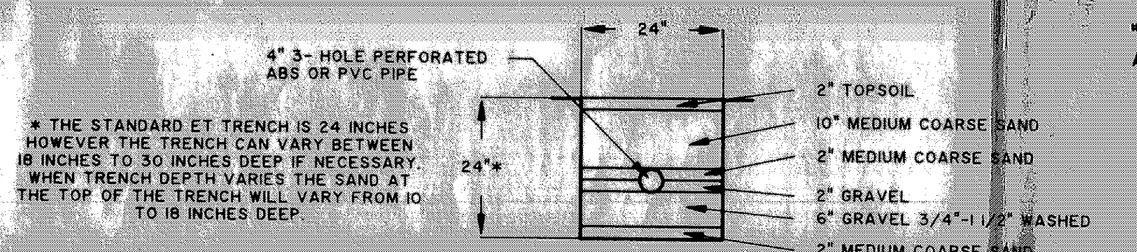

TYPICAL EVAPOTRANSPIRATION TRENCH CROSS SECTION

#0894-T932

ZONING PERMIT
ISSUED 8-15-94
SUBJECT TO APPROVAL BY:
Lake County Sanitary Eng. ☐
Lake County Eng. Dept. ☒
Lake County Planning Comm. ☐
Lake County Bldg. Dept. ☒

GENERAL NOTES:

1. DRIVEWAY APRON TO BE 6" THICK
2. BENCHMARK - TOP OF HUB SET ON NORTH PROPERTY LINE, ELEV. = 832.05

LEGEND

LOW YIELD WATER FIXTURES REQUIRED ON ALL: Shower Head, Toilet

EXISTING CONTOUR
PROPOSED CONTOUR
100.00 EXISTING ELEVATION
100.00 PROPOSED ELEVATION

CERTIFICATION

"I THE UNDERSIGNED HEREBY CERTIFY THAT THIS TOPOGRAPHY INDICATED BY 1' CONTOURS AND ELEVATIONS SHOWN HEREON, REPRESENTS AN ACTUAL SURVEY MADE BY ME ON THE 20th DAY OF JULY, 1994 AND THE ELEVATIONS WERE TAKEN AT APPROPRIATE INTERVALS AND AS OF THAT DAY THEY EXISTED AS INDICATED HEREON.

"I HEREBY CERTIFY THAT THIS PLAN WAS PREPARED BY ME AND IS CORRECT TO THE BEST OF MY KNOWLEDGE"

DAVID W. NOVAK, P.S. No. 7507

Grading Plan Approved as shown and/or noted
THOMAS P. GILLES, P.E.
Lake County Engineer
By GJH Date 11/15/94
Drive Culvert shall be Sized by ODOT.

GRAPHIC SCALE

30 0 15 30 60 120
(IN FEET)
1 inch = 30 ft.

REV. No.	DESCRIPTION	DATE	BY	CH'K'D.

STATE OF OHIO DAVID W. NOVAK S-7507 REGISTERED SURVEYOR

Himebaugh and Novak
Surveyors and Site Consultants
8663 Tyler Boulevard
Mentor, Ohio 44060-4346
(216) 974-7670, (216) 255-5900 FAX.

SOWUL DEVELOPMENT GROUP
7474 AUBURN ROAD, CONCORD, OH 44077

DATE:	AUG. 05, 1994
DRAWN BY:	D. W. NOVAK
CHECKED BY:	DWN
APPROVED BY:	
F.B. No. PG.	-- --

SITEPLAN
SUBLOT NO. 41, CONCORD HAMBDEN ROAD, CONCORD, OH

SCALES:	
HORZ.: 1" = 30'	
VERT.: 1" = 5'	
CONTRACT No.	94-081-41
SHEET No.	OF
1	1

FORM No. A-003 (6/17/94)