SHEET 1 OF 1

SEWAGE DISPOSAL PERMIT MUST BE OBTAINED BY A LAKE COUNTY LICENSED INSTALLER BEFORE INSTALLATION IS STARTED.

N

S 73° 04' 00" W 790.00'

(525'R/W)

CREEK

BIG CREEK

245.50'

6.421 AC.

S 0° 29' 30" E

S 89° 26' 30" W 943.97'

(368'S/W)

A- To be brought to finished grade
1. Septic tank manhole covers
2. Splitter box cover
3. Distribution box cover
B. Do not discharge roof drains or downspouts to be discharged into septic tanks
C. All waste water to be discharged into septic tanks

(150'R/W)

LOW YIELD WATER FIXTURES REQUIRED ON ALL:
Shower Head
Toilet

EXIST WELL

Reviewed and Accepted
LAKE COUNTY GENERAL HEALTH DISTRICT
Date 8-12-92
JOEL LINDA, R.S., M.P.H.
Health Commissioner
By Donald B. Mooz

N 15° 38' 36" W 184.46'
N 13° 41' 11" W 198.40'
N 15° 38' 36" E 198.40'
S 8° 02' W 288.80'
S.E. 608.60'
S 23° 07' E
S 58° 07' E 253.80'
216.50'
54.26'
UNIMPROVED

Grading Plan Approved as shown and/or noted
THOMAS P. GILLES, P.E.
Lake County Engineer
By GJH Date 8/17/92
PORTION OF PROPERTY IS LOCATED WITHIN FLOOD PLAIN

"I, the undersigned hereby certify that this topography indicated by 0', 1' or 2' contours, and elevations shown hereon represent an actual field survey made by me on the 21st day of May, 1992 and that said elevations were taken at appropriate locations and that as of that date they existed as indicated hereon."
Name Harry S. Jones #6943 Reg. No.

HYDRAULIC PROFILE
HORZ. 1"=20' VERT. 1"=5'

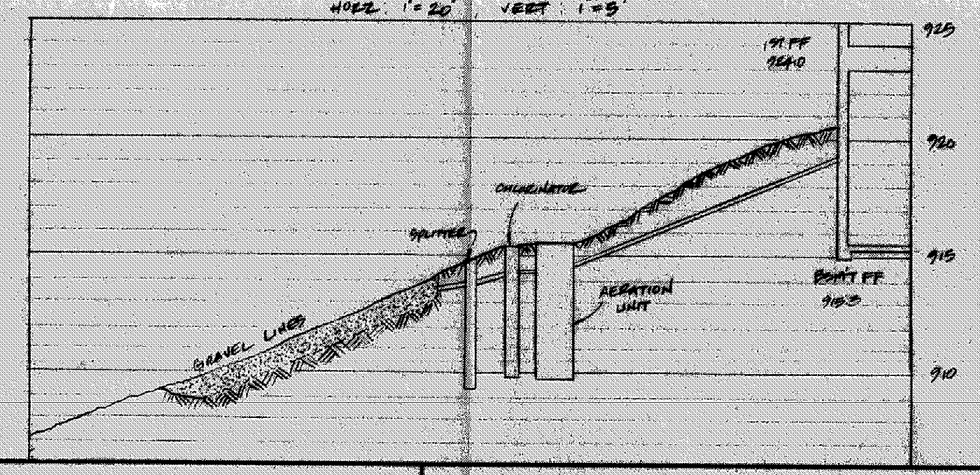

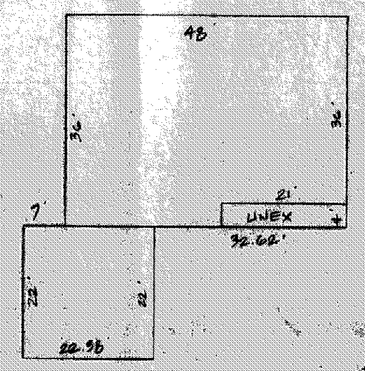

#0692-7226
ZONING PERMIT
ISSUED 6-30-92

SUBJECT TO APPROVAL BY:
Lake County Sanitary Eng. ☐
Lake County Eng. Dept. ☒
Lake County Planning Comm. ☐
Lake County Bldg. Dept. ☒

STATE OF OHIO
HARRY S. JONES, JR.
8-6-93
REGISTERED SURVEYOR

REV NO.	DESCRIPTION	DATE	BY	CHK'D
1	REVISION	7-29-92	GE	

SITE PLAN
FOR
WAYNE SIMON

BABCOCK, JONES AND ASSOCIATES, INC
CIVIL ENGINEERS - SURVEYORS - LAND PLANNERS
PAINESVILLE OHIO 44077

DATE MAY 1992
DESIGN BY HJT
DRAWN BY GE
APPROVED BY HJ

PART OF PERM. PARCEL NO. 8A-7-2
13610 CONCORD - HAMBDEN RD. (S.R. 608)
CONCORD TWP - LAKE COUNTY - OHIO

SCALE 1"=40'
JOB NO 92-041
SHEET 1 OF 1