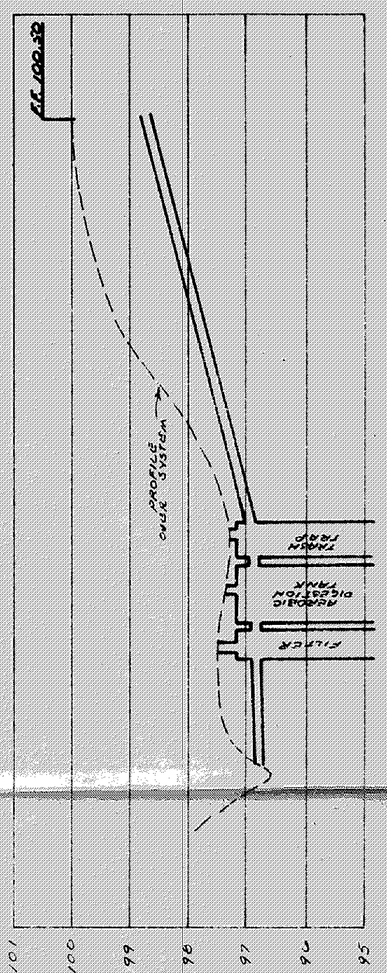

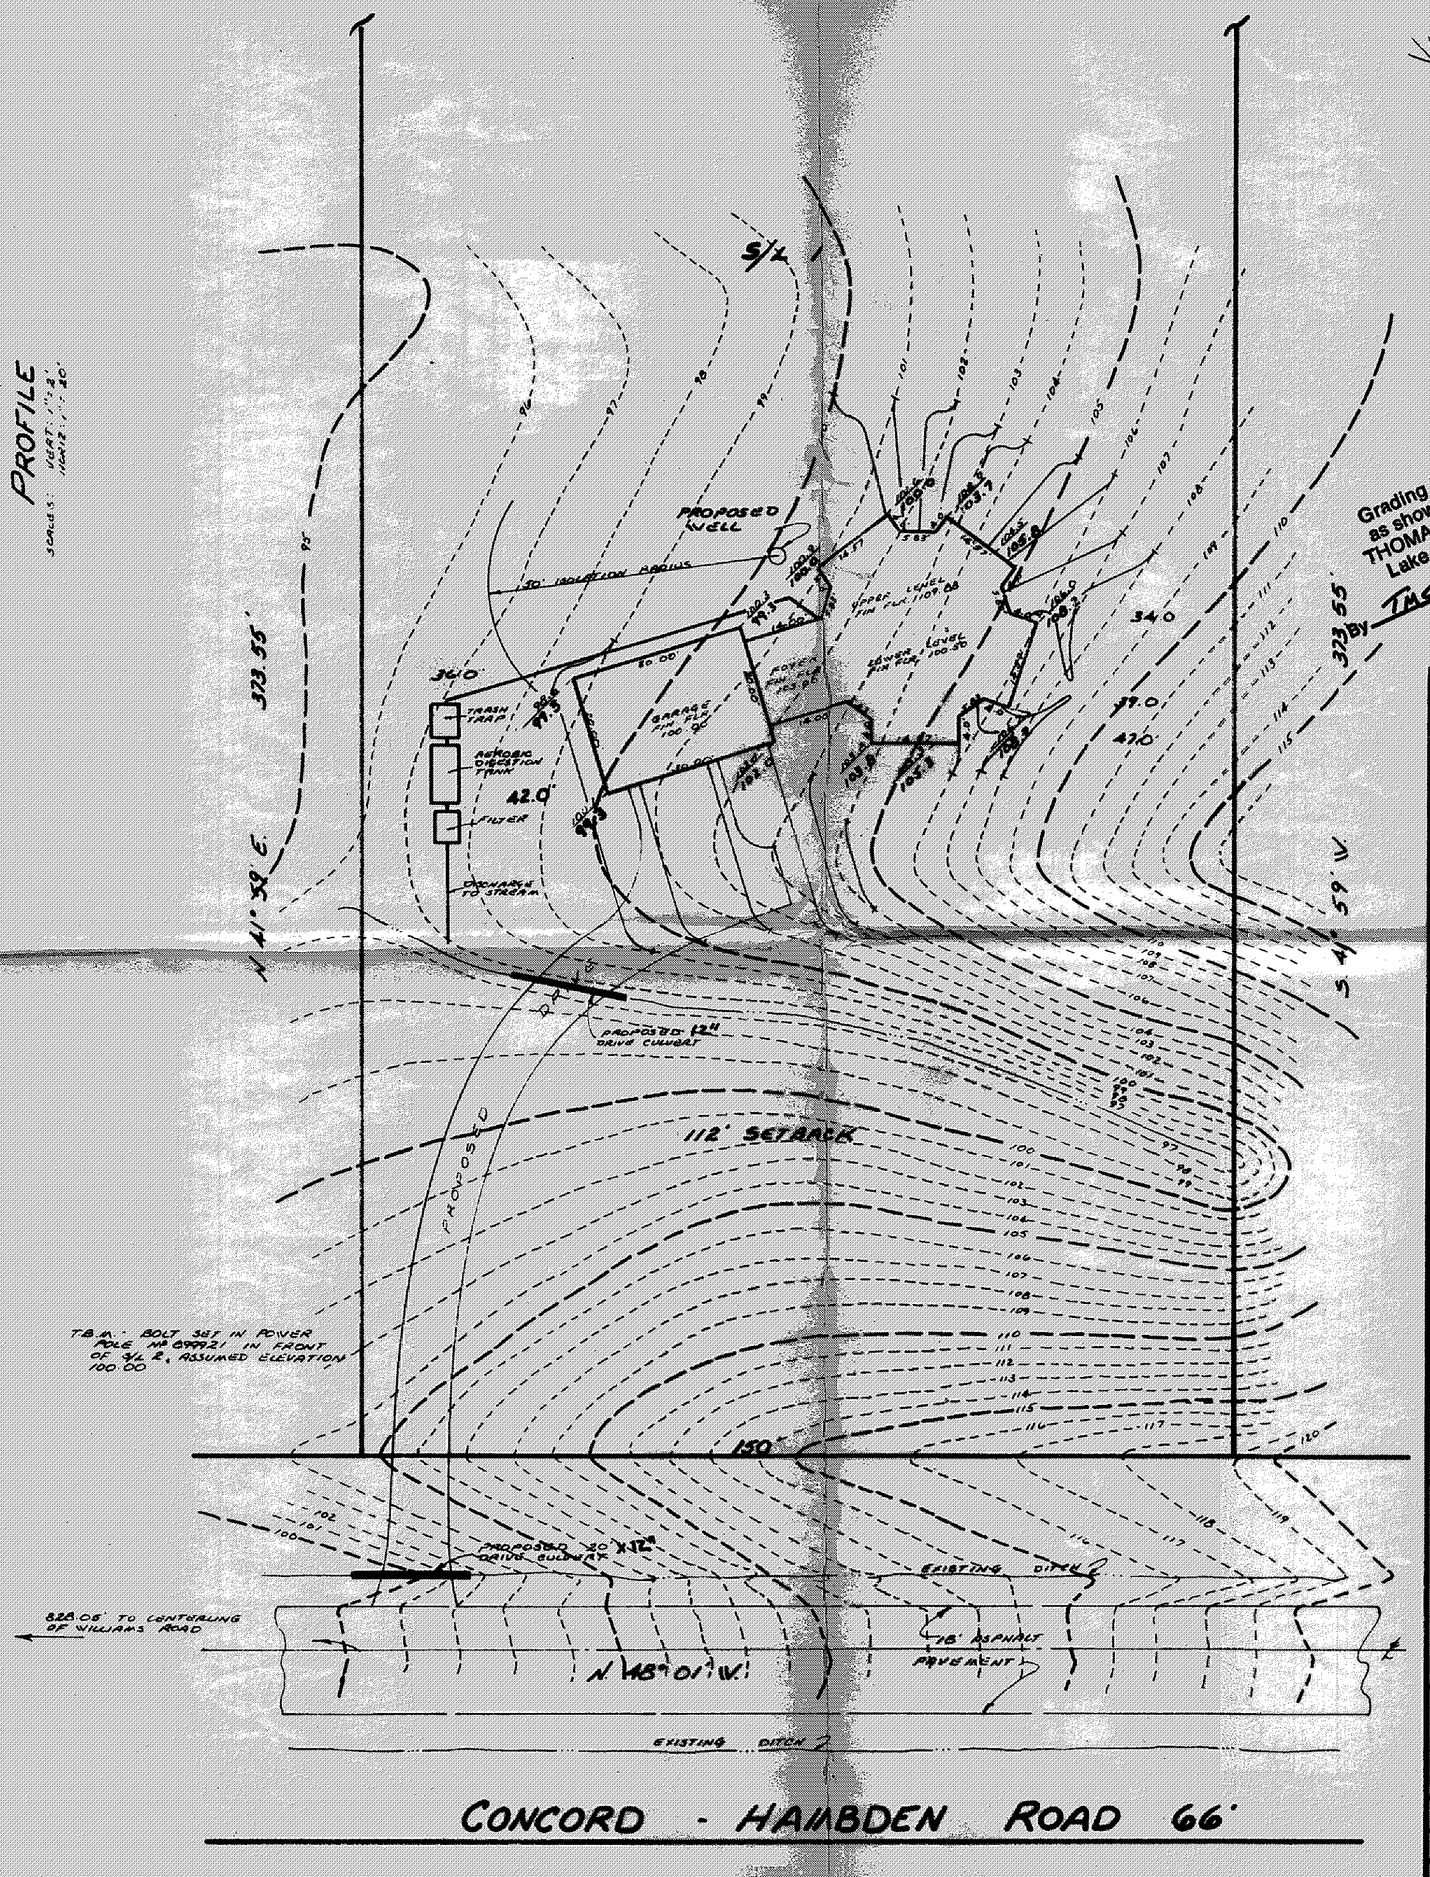

Grading Plan Approved as shown and/or noted
THOMAS P. GILLES, P.E.
Lake County Engineer
Date 6-12-90
By TMG

ZONING PERMIT
4766
ISSUED 6-11-90
SUBJECT TO APPROVAL BY:
Lake County Sanitary Eng. ☐
Lake County Eng. Dept. ☒
Lake County Planning Comm. ☐
Lake County Bldg. Dept. ☒

SITE PLAN

CONCORD TOWNSHIP LAKE COUNTY, OHIO

for: DONALD HAMILTON
CLIENT OWNER

11990 CONCORD-HAMBDEN ROAD
ADDRESS STREET CITY ZIP

CONCORD AIR PARK	1	7 & 10	1
SUBDIVISION	SUBLOT NO.	LOT	TRACT

6	95	CONCORD - HAMBDEN
VOLUME	PAGE	STREET

08A-03C-00-16
PERMANENT PARCEL NO.

CERTIFICATION

THIS PLAT WAS PREPARED BY ME, AND IS CORRECT TO THE BEST OF MY KNOWLEDGE.

William J. Haas — 4793
NAME — REGISTRATION NO.

STATE OF OHIO

LEGEND

- SANITARY MANHOLE
- STORM MANHOLE
- INLET OR CATCH BASIN
- HYDRANT
- EXISTING CONTOURS
- PROPOSED CONTOURS
- EXIST ELEV 100.00 / 100.00 PROP ELEV.
- WATER VALVE (GAS)
- WATER METER (GAS)
- AS BUILT ELEVATION (1000) INDICATES DIRECTION OF SURFACE DRAINAGE

"AS BUILT" CERTIFICATION

I, HEREBY CERTIFY THAT THE CIRCLED GRADES ARE EXISTING FINISHED GRADES CHECKED IN THE FIELD ON _____, 9___ AND ARE CORRECT TO THE BEST OF MY KNOWLEDGE

NAME _____ REGISTRATION NO _____

PLAN PREPARED BY
WM. R. GRAY, ASSOCIATES, INC.

REVISIONS	DRAWN BY: RK	SCALE: 1" = 20'	PHONE NO. 946-1616
	CHECKED BY:	DATE: 10 JUNE 90	DRAWING NO.