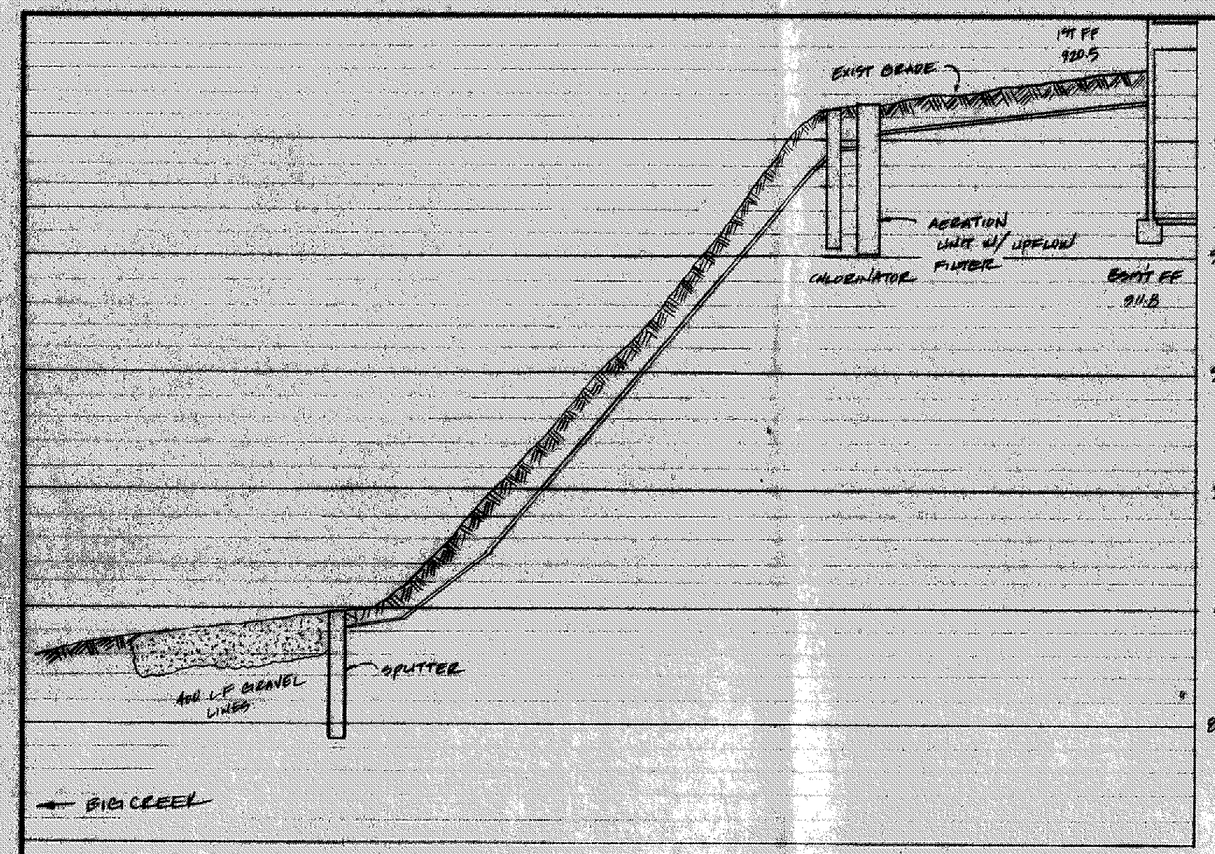

HYDRAULIC PROFILE

SCALE: HORZ. 1"=20', VERT. 1"=5'

N 37° 34' E 229.00'

N 53° 55' E 514.40'

N 89° 55' E 191.30'

S 80° 07' E 396.00'

S 09° 53' E 67.00'

S 39° 19' E 147.90'

S 7° 02' E 392.81'

S.R. 608

(800' R.W.)

BIG CREEK

(63'SR)

S 73° 54' 00" W 790.00'

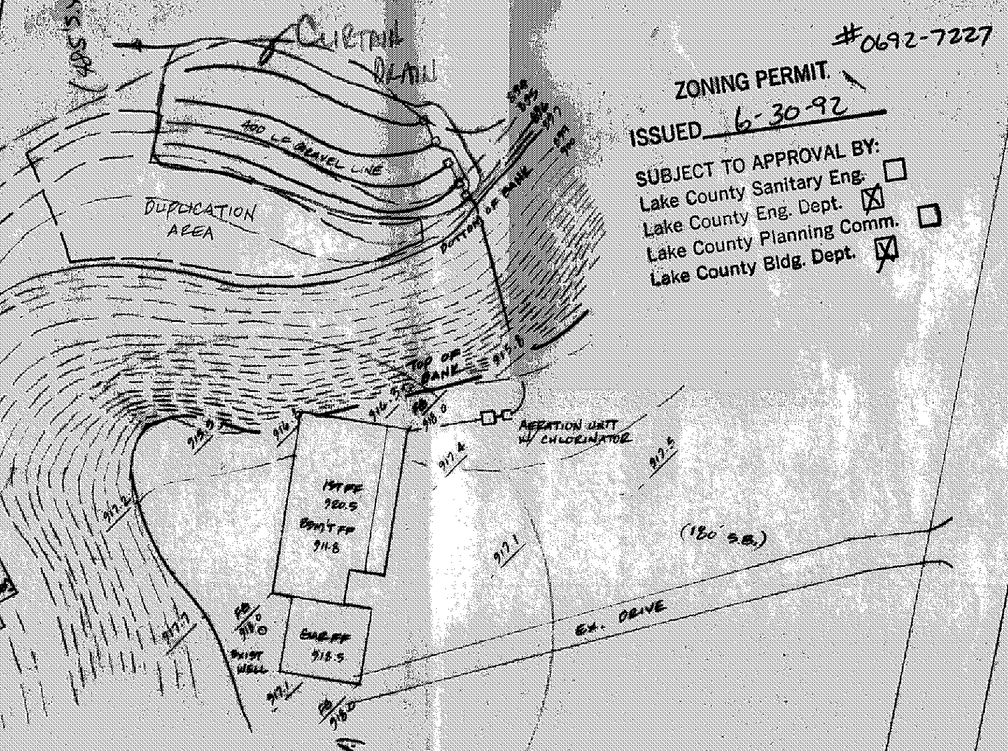

#0692-7227

ZONING PERMIT

ISSUED 6-30-92

SUBJECT TO APPROVAL BY:
Lake County Sanitary Eng. ☐
Lake County Eng. Dept. ☒
Lake County Planning Comm. ☐
Lake County Bldg. Dept. ☒

Reviewed and Accepted
LAKE COUNTY GENERAL HEALTH DISTRICT
Date 8-12-92
JOEL LUCIA, R. S., M. P. H.
Health Commissioner
By Donald B Yoss

BEFORE DISPOSAL PERMIT MUST BE OBTAINED BY A LAKE COUNTY LICENSED INSTALLER BEFORE INSTALLATION IS STARTED.

A. To be brought to finished grade
1. Septic tank manhole covers
2. Splitter box cover
3. Distribution box cover
B. No footer drains or downspouts to be discharged into septic tanks
C. All waste water to be discharged into septic tanks

LOW YIELD WATER FIXTURES REQUIRED ON ALL:
— Shower Head
— Toilet
— _____

Grading Plan Approved as shown and/or noted
THOMAS P. GILLES, P.E.
Lake County Engineer
By GJH Date 8/17/92

PORTION OF PROPERTY IS WITHIN A FLOOD ZONE.

"I, the undersigned hereby certify that this topography, indicated by 5', 1' or 2' contours, and all other information contained represents an actual field survey made by me on the 22nd day of May, 1992, and that all the monuments shown thereon are of the character and occupy the positions indicated and that all of said data is correctly shown hereon."

Harry S. Jones #6343
Name Reg. No.

STATE OF OHIO
HARRY S. JONES, JR.
S-6343
REGISTERED SURVEYOR

REV NO.	DESCRIPTION	DATE	BY	CH'K'D
1	REVISION	7-29-92	✓	

SITE PLAN
FOR
BOB MOORE

BABCOCK, JONES AND ASSOCIATES, INC
CIVIL ENGINEERS - SURVEYORS - LAND PLANNERS
PAINESVILLE OHIO 44077

DATE MAY 1992
DESIGN BY HT
DRAWN BY ✓
APPROVED BY HT

PT. OF PERM. PARCEL NO. 8A-7-2
12584 CONCORD-HAMBDEN RD (S.R. 608)
CONCORD TWP., LAKE COUNTY, OHIO

SCALE 1"=40'
JOB NO 92-041
SHEET 1 OF 1