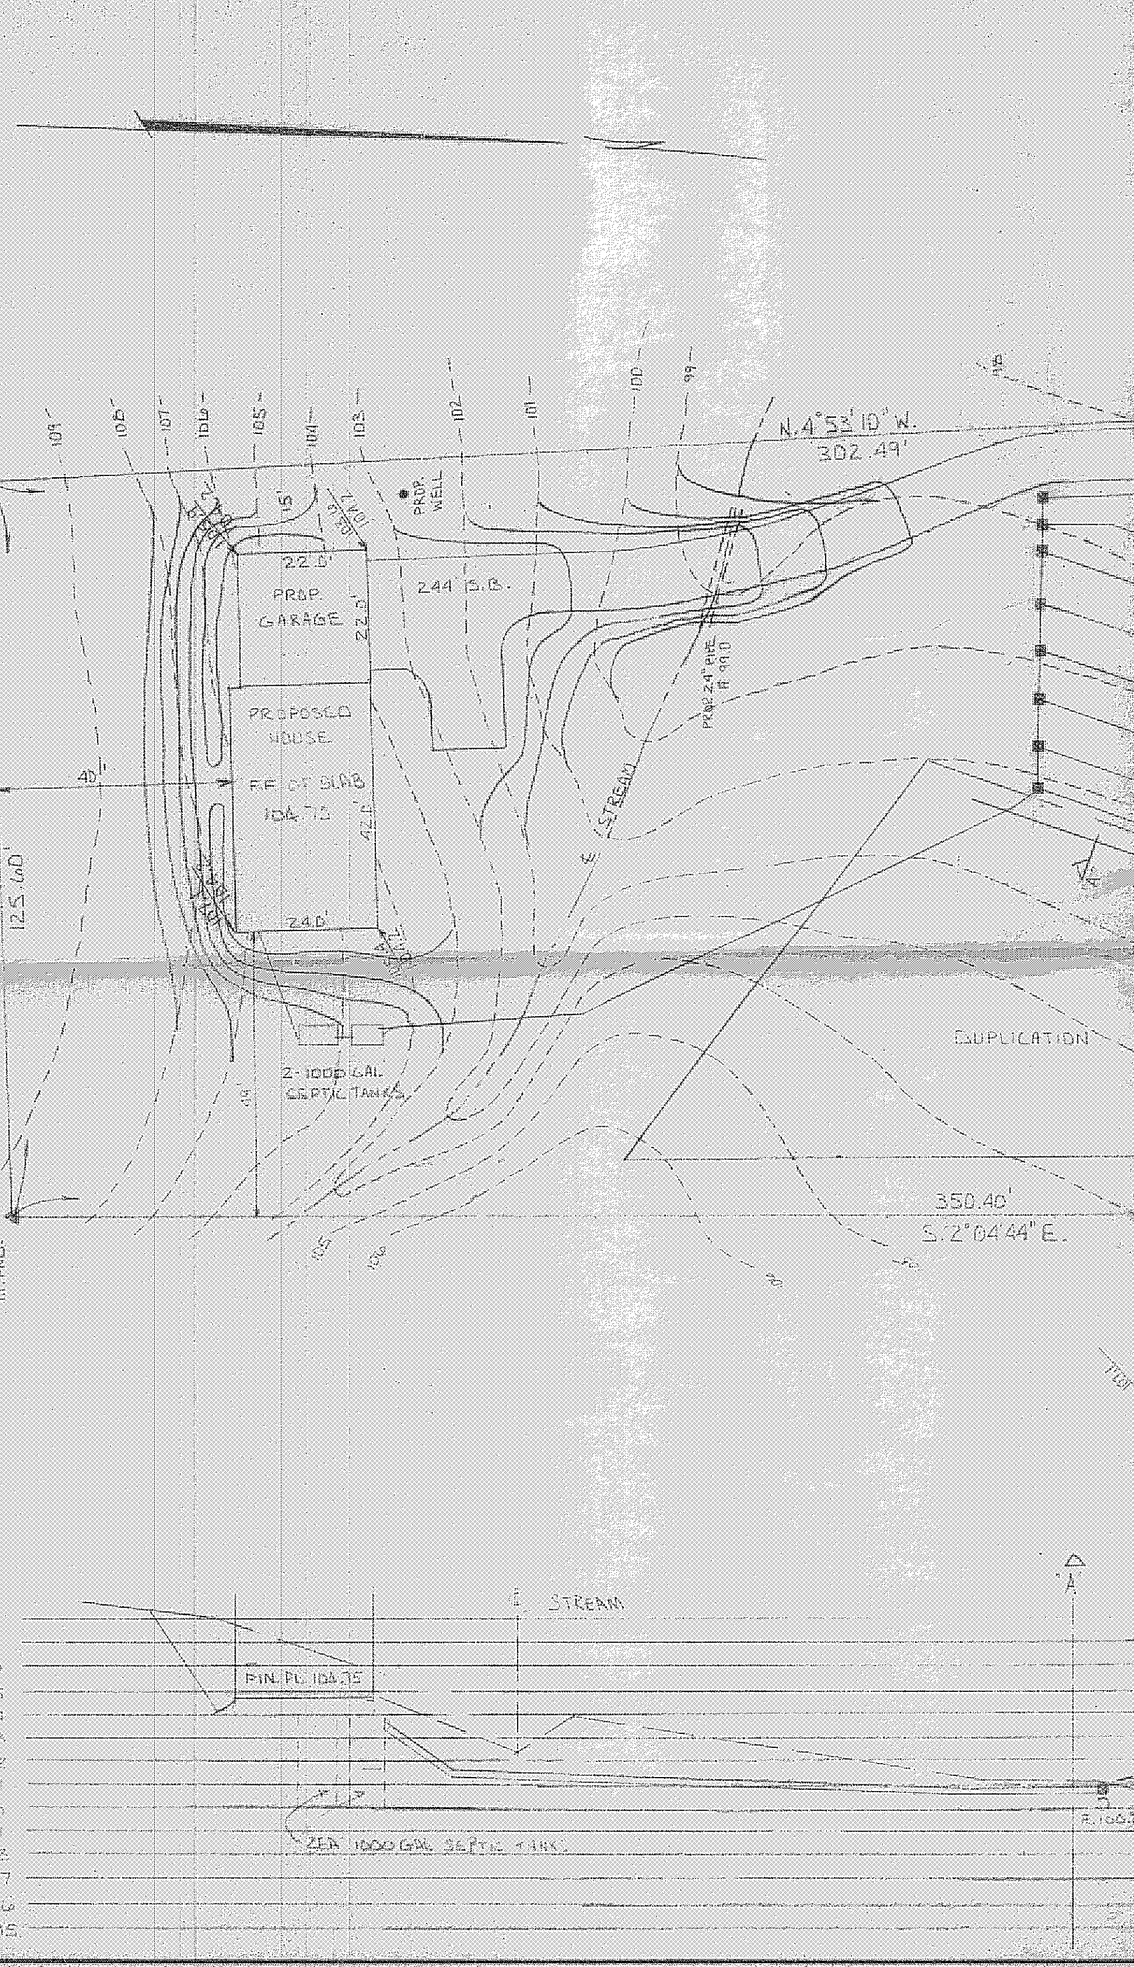

Z.P. 3877

Grading Plan Approved as shown and/or noted
THOMAS P. GILLES, P.E.
Lake County Engineer
By DWC Date 3-26-79

THIS PLAN WAS PREPARED BY ME AND IS CORRECT TO THE BEST OF MY KNOWLEDGE AND BELIEF.

John C. Dominguez
REG. SURVEYOR 6235LD

REVISIONS			
NO:	DATE:	BY	
1	13-JUN-78	JCS	
2	22-JUN-78	JCS	
3			
4			
5			

SITE PLAN FOR
PAUL KAPOSTASY
11804 GIRDLED ROAD
CONCORD OHIO

DRAWN BY SJC	SCALE 1"=20	MATERIAL
CHK'D JCS	DATE MAY 1978	DRAWING NO. 78-110
TRACED	APP'D	

OST - 18AE-15E - 18X24