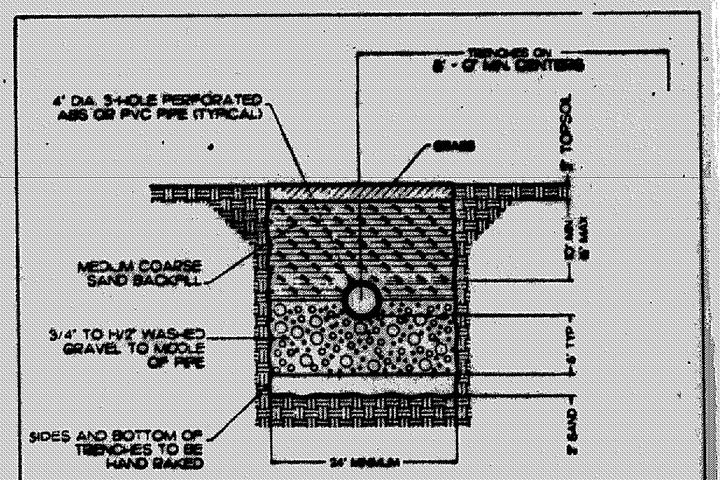

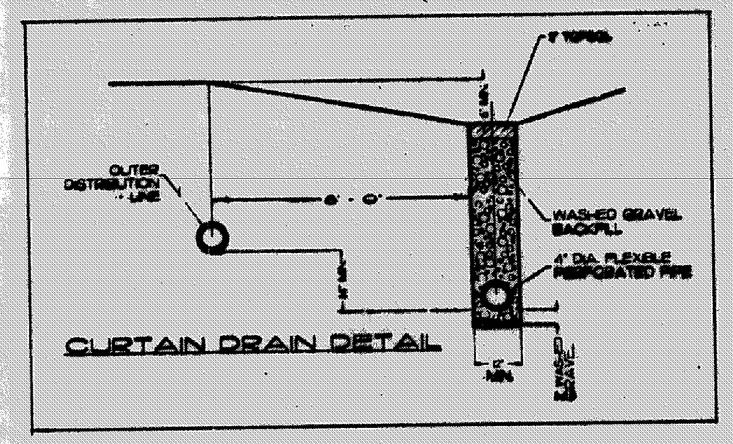

SCALE: 1"=30'

SEWAGE DISPOSAL PERMIT MUST BE OBTAINED BY A LAKE COUNTY LICENSED INSTALLER BEFORE INSTALLATION IS STARTED.

A. To be brought to finished grade
1. Septic tank manhole covers
2. Splitter box cover
3. Distribution box cover

B. No footer drains or downspouts to be discharged into septic tanks
C. All waste water to be discharged into septic tanks

Reviewed and Accepted
LAKE COUNTY GENERAL HEALTH DISTRICT
Date 4-22-92
JOEL LUCIA, R.S., M.P.H.
Health Commissioner
BY Gerald B. Norris

LOW YIELD WATER FIXTURES REQUIRED ON ALL:
Shower Head
Toilet

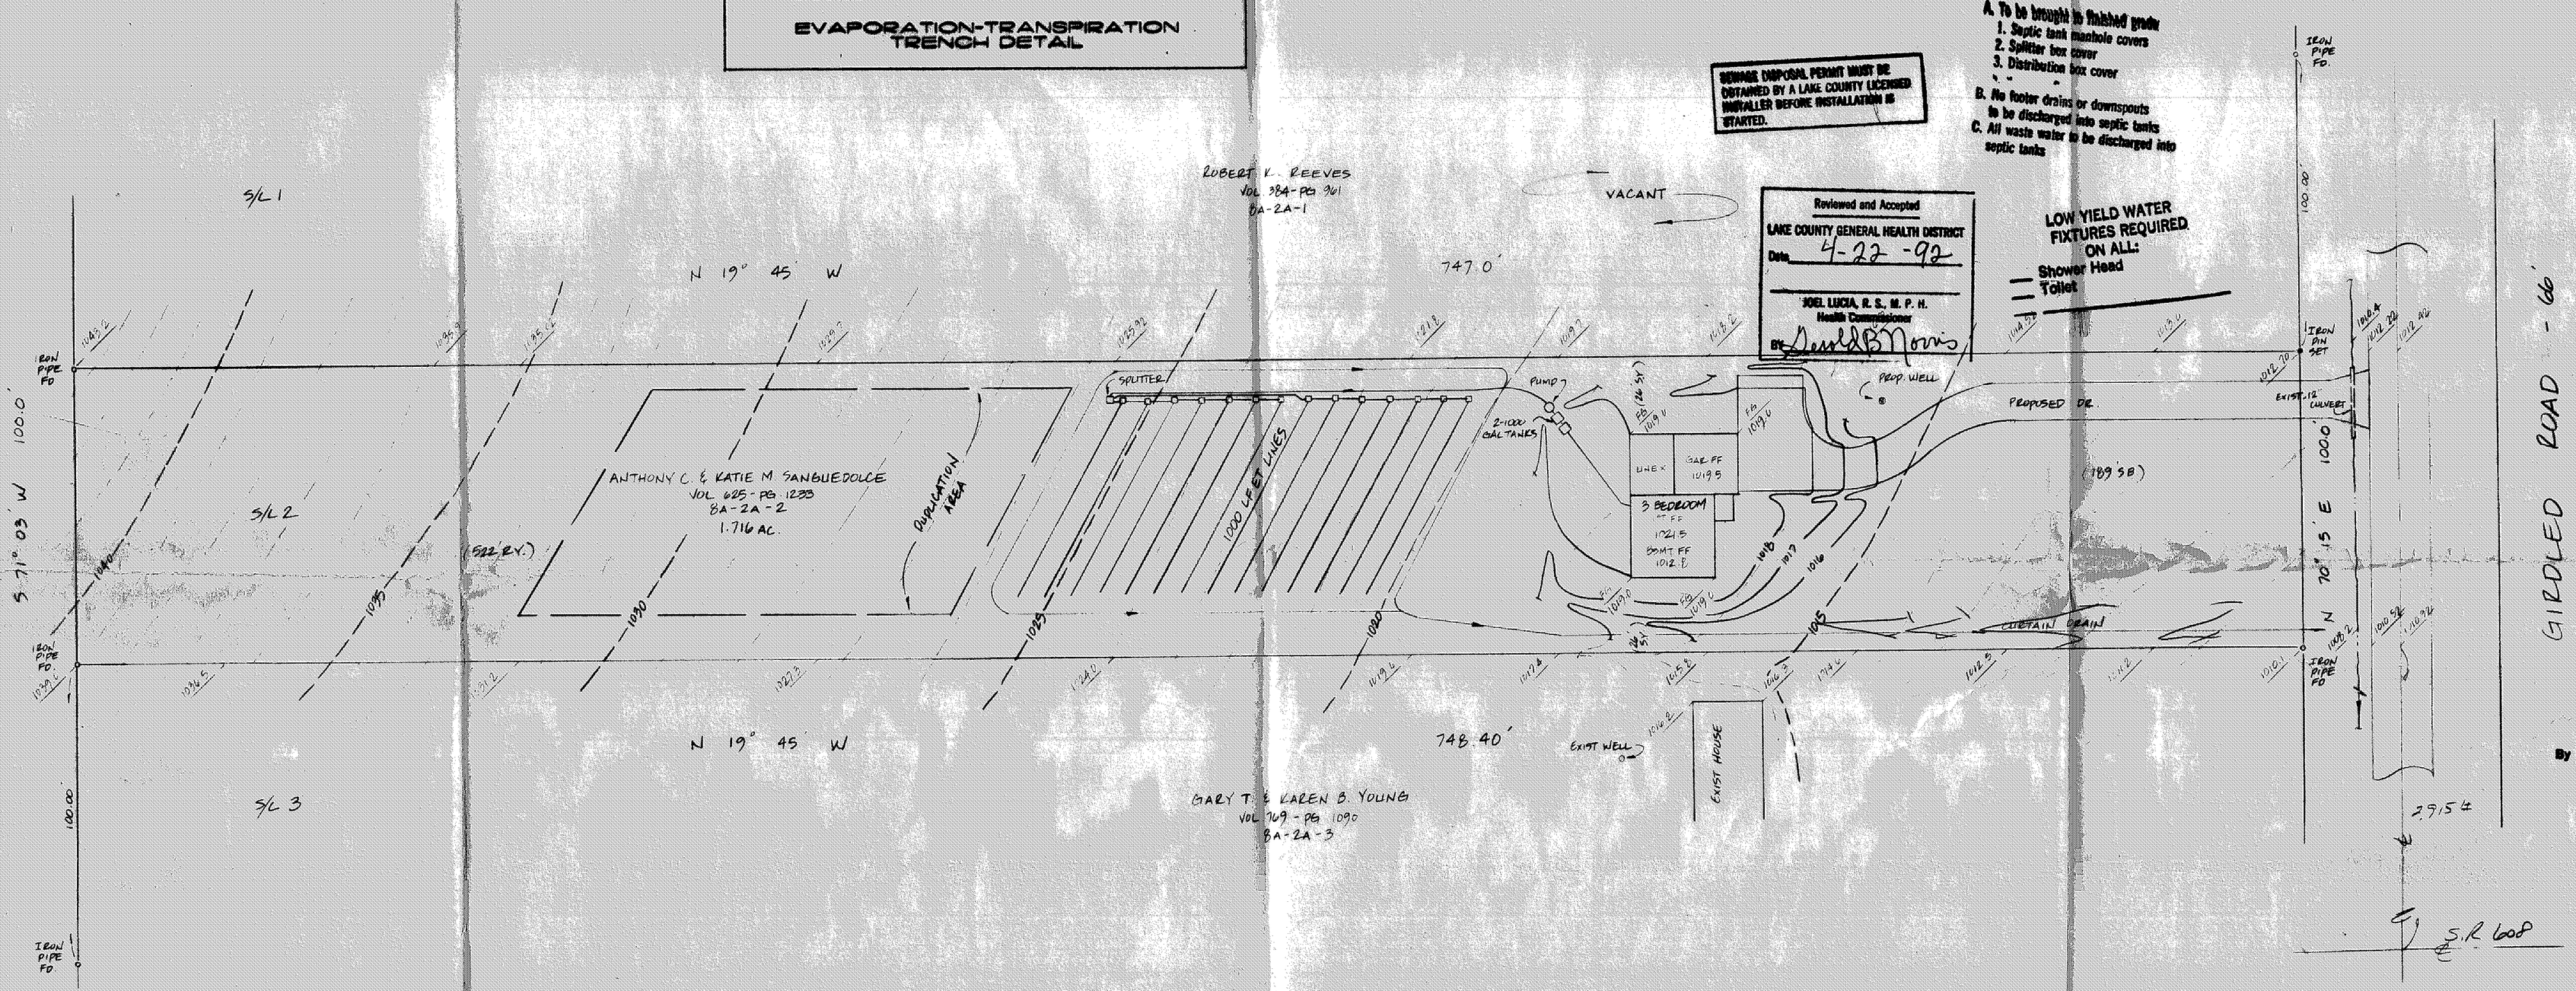

Grading Plan Approved as shown and/or noted
THOMAS P. GILLES, P.E.
Lake County Engineer
By GJH Date 4/23/92

ZONING PERMIT #0392-7092
ISSUED 3-31-92
SUBJECT TO APPROVAL BY:
Lake County Sanitary Eng. ☐
Lake County Eng. Dept. ☒
Lake County Planning Comm. ☐
Lake County Bldg. Dept. ☒

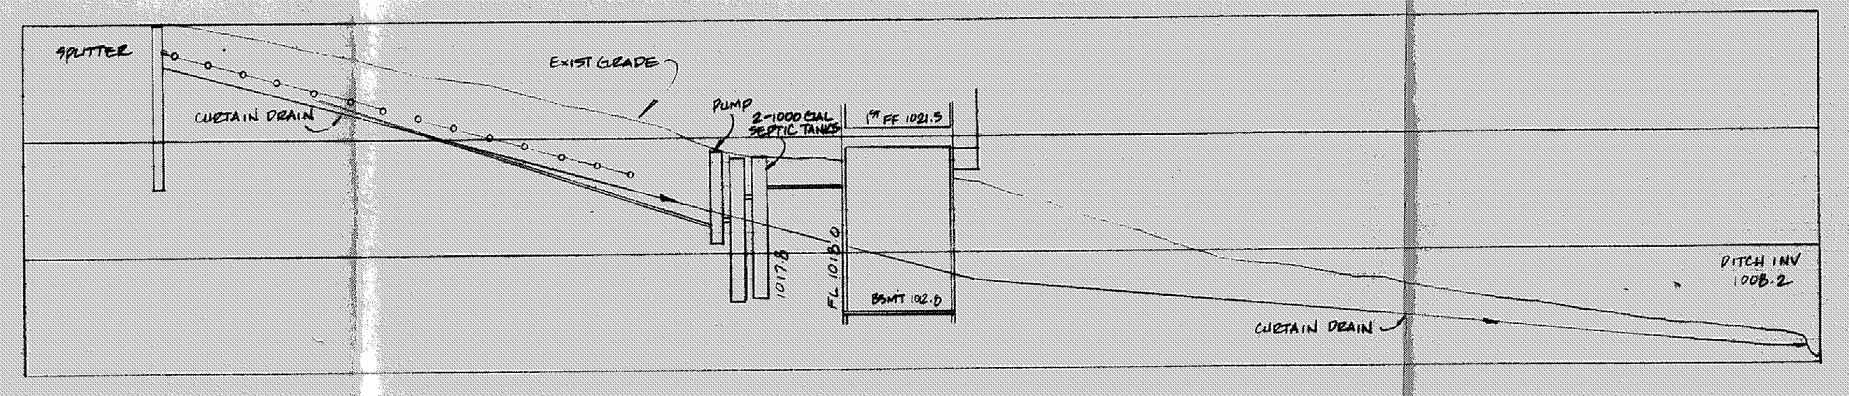

HYDRAULIC PROFILE
HORZ: 1"=30' VERT: 1"=5'

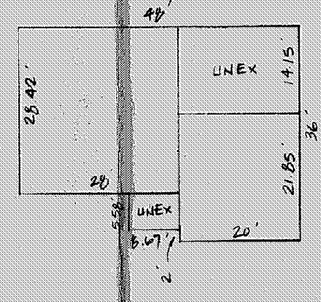

"I, the undersigned hereby certify that this topography indicated by 6", 1' or 2' contours, and elevations shown hereon represent an actual field survey made by me on the 13th day of Dec. 91, and that the elevations were taken at appropriate intervals and that as of that date they existed as indicated hereon."

Harry S. Jones
Name
#6343
Reg. No.

STATE OF OHIO
HARRY S. JONES, JR.
S-6343
REGISTERED SURVEYOR

REV NO.	DESCRIPTION	DATE	BY	CHK'D

SITE PLAN FOR TONY SANGUEDOLCE

BABCOCK, JONES AND ASSOCIATES, INC
CIVIL ENGINEERS - SURVEYORS - LAND PLANNERS
PAINESVILLE OHIO 44077

DATE 12-31-91
DESIGN BY HT
DRAWN BY
APPROVED BY HT

S/L 2 - SUNSET VIEW ALLOTMENT
VOL. L - PG 70
PERM. PARCEL # 8A-2A-2 VOL. 625-PG. 1233
CONCORD TWP. LAKE COUNTY OHIO

SCALE 1"=30'
JOB NO. 91-214
SHEET 1 OF 1