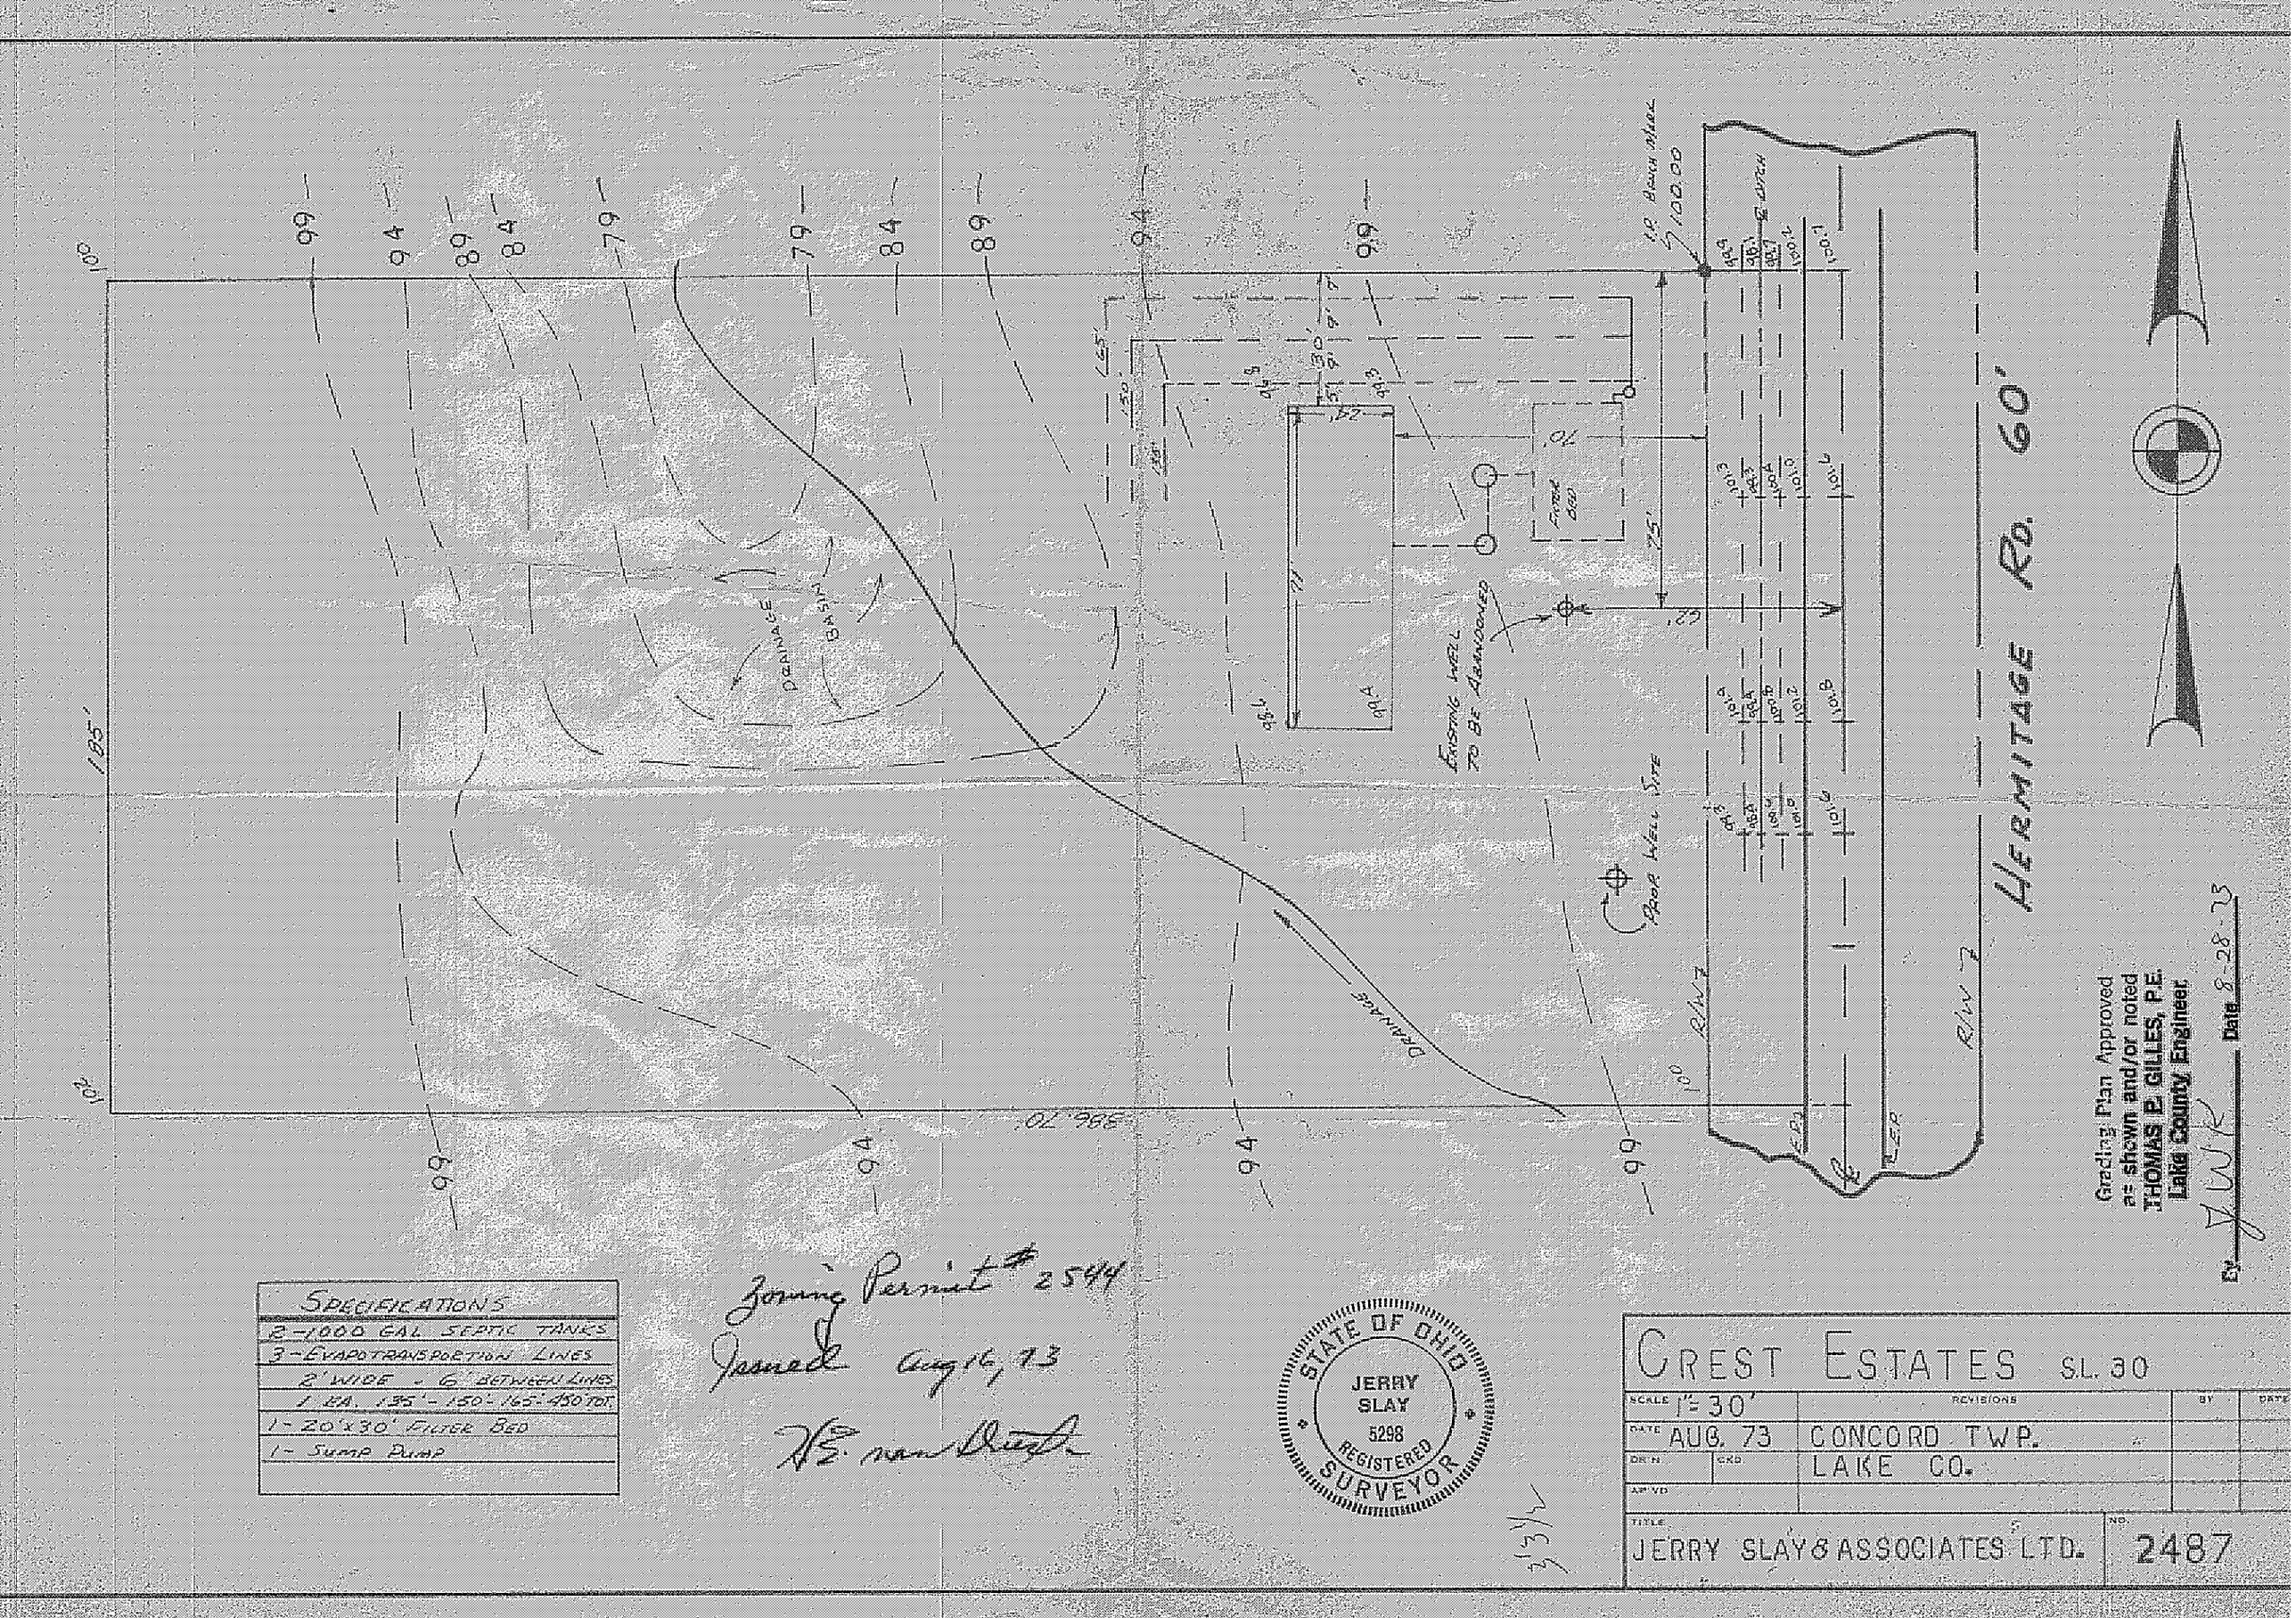
Hickory Ridge Rd. 60'
Grading Plan Approved as shown and/or noted
THOMAS P. GILLES, P.E.
Lake County Engineer
By
Date 8-28-73
Zoning Permit # 2544
Issued Aug 16, 73
SPECIFICATIONS
2-1,000 GAL. SEPTIC TANKS
3-EVAPOTRANSPORTION LINES
2' WIDE - 6' BETWEEN LINES
1 EA. 135' - 150' - 165' - 450' TOT.
1-20'X30' FILTER BED
1-SUMP PUMP
STATE OF OHIO
JERRY SLAY
5298
REGISTERED
SURVEYOR
CREST ESTATES SL. 30
SCALE 1"=30'
DATE AUG. 73
DRWN CKD
APVD
REVISIONS
BY
DATE
CONCORD TWP.
LAKE CO.
TITLE
JERRY SLAY & ASSOCIATES LTD.
NO. 2487