Zoning Permit # 2460
issued 4-12-72
H E Newquist

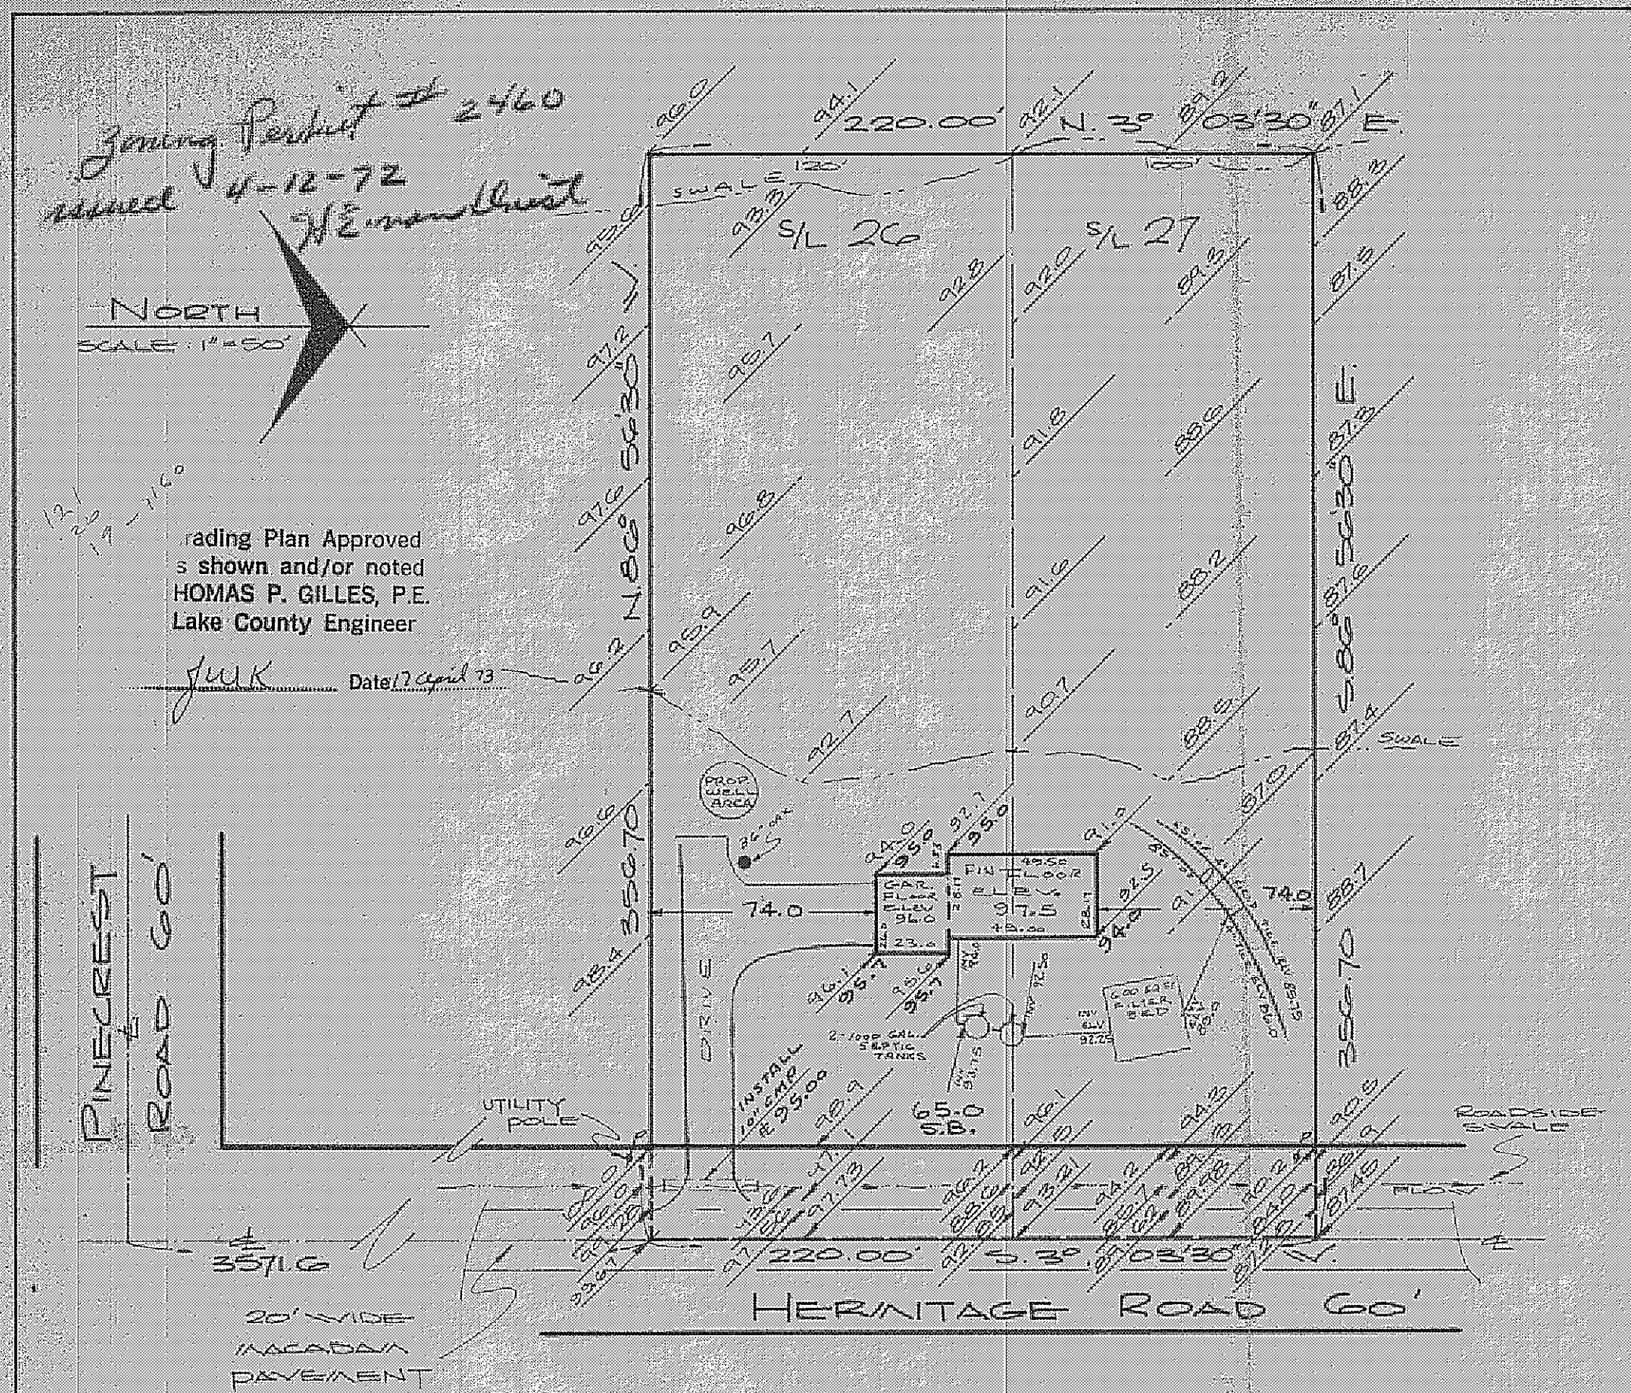

rading Plan Approved
s shown and/or noted
HOMAS P. GILLES, P.E.
Lake County Engineer

JWK Date 17 April 73

"AS BUILT" CERTIFICATION

I, HEREBY CERTIFY THAT THE CIRCLED GRADES ARE EXISTING FINISH GRADES CHECKED IN FIELD ON _____ 19__ BY _____ SURVEYING AND ARE CORRECT TO THE BEST OF MY KNOWLEDGE AND BELIEF

REGISTERED SURVEYOR _____ REG. NO. _____

SITE PLAN

CONCORD (TOWNSHIP) LAKE COUNTY, OHIO

for ROBERT FIORILLE (CLIENT OWNER)

36454 VALLEYVIEW ROAD (ADDRESS STREET CITY ZIP)

HERMITAGE CREST ESTATE (SUBD. NAME) 0-37 (SUBLOT NO.)

S/L 26 & S/L 27 HERMITAGE RD (SUBLOT NO. STREET)

LOT TRACT
VOLUME PAGE
FERM PARCEL # STREET

LEGEND

SANITARY MANHOLE
STORM MANHOLE
INLET OR CATCH BASIN
HYDRANT
EXISTING CONTOURS
PROPOSED CONTOURS
EXIST ELEV 100.0 / 100.0 PROP ELEV

WATER VALVE (GAS)
WATER METER (GAS)
AS BUILT ELEVATION
INDICATES DIRECTION OF SURFACE DRAINAGE

REMARKS

ALL BOUNDARY DATA SHOWN WAS OBTAINED FROM (DEEDS RECORDED SUBDIVISION PLAT OR OTHER PUBLIC RECORDS)

DESIGN CERTIFICATION

THIS PLAT WAS PREPARED BY ME, AND IS CORRECT TO THE BEST OF MY KNOWLEDGE AND BELIEF

Richard J. Dilski P.S. No 5244
NAME SURVEYOR REGISTRATION NO.

CHECK LIST

DIMENSIONS
BEARINGS
TIE TO NEAREST STREET
SUBLOT NO PARCEL NO
SURROUNDING OWNERS
BLDG DIMENSIONS FIN GR
BLDG TIES FLR GRADES
APRON TYPE WIDTH THICKNESS
SIDEWALK TYPE WIDTH THICKNESS
CULVERT TYPE DIA LENGTH

WATER MAIN SIZE LOCATION
SAN SEWER SIZE % GR LOC
SAN MH CAST ELEV INV ELEV
SAN CONN SIZE LOC DEPTH
STORM SEWER SIZE % GR LOC
STORM MH CAST ELEV INV ELEV
PAVT TYPE GRADE CURBS
GAS LINE LOC SIZE PRESSURE
SEPTIC TANK SIZE LOC
WELL LOCATION

REVISIONS		
NO	DATE	BY
1		
2		
3		
4		
5		

PLAN PREPARED BY:
DEBEVEC SALO & ASSOC, INC (NAME)
130 EAST JACKSON ST, PAINESVILLE (ADDRESS)

DRAWN BY AG	SCALE 1"=50'	PHONE NO
CHK'D [signature]	DATE 1/30/73	DRAWING NO
CREW CHIEF	APP'D	3828-26