For: Gary Swenson
7954 Hermitage Road
S/L 14 Hermitage Crest Est.

Prepared by R.L. Phillips, P.E.
P.S. No. 6105

Grading Plan Approved
as shown and/or noted
THOMAS P. GILLES, P.E.
Lake County Engineer
By JWR Date 7-18-75

SITE PLAN

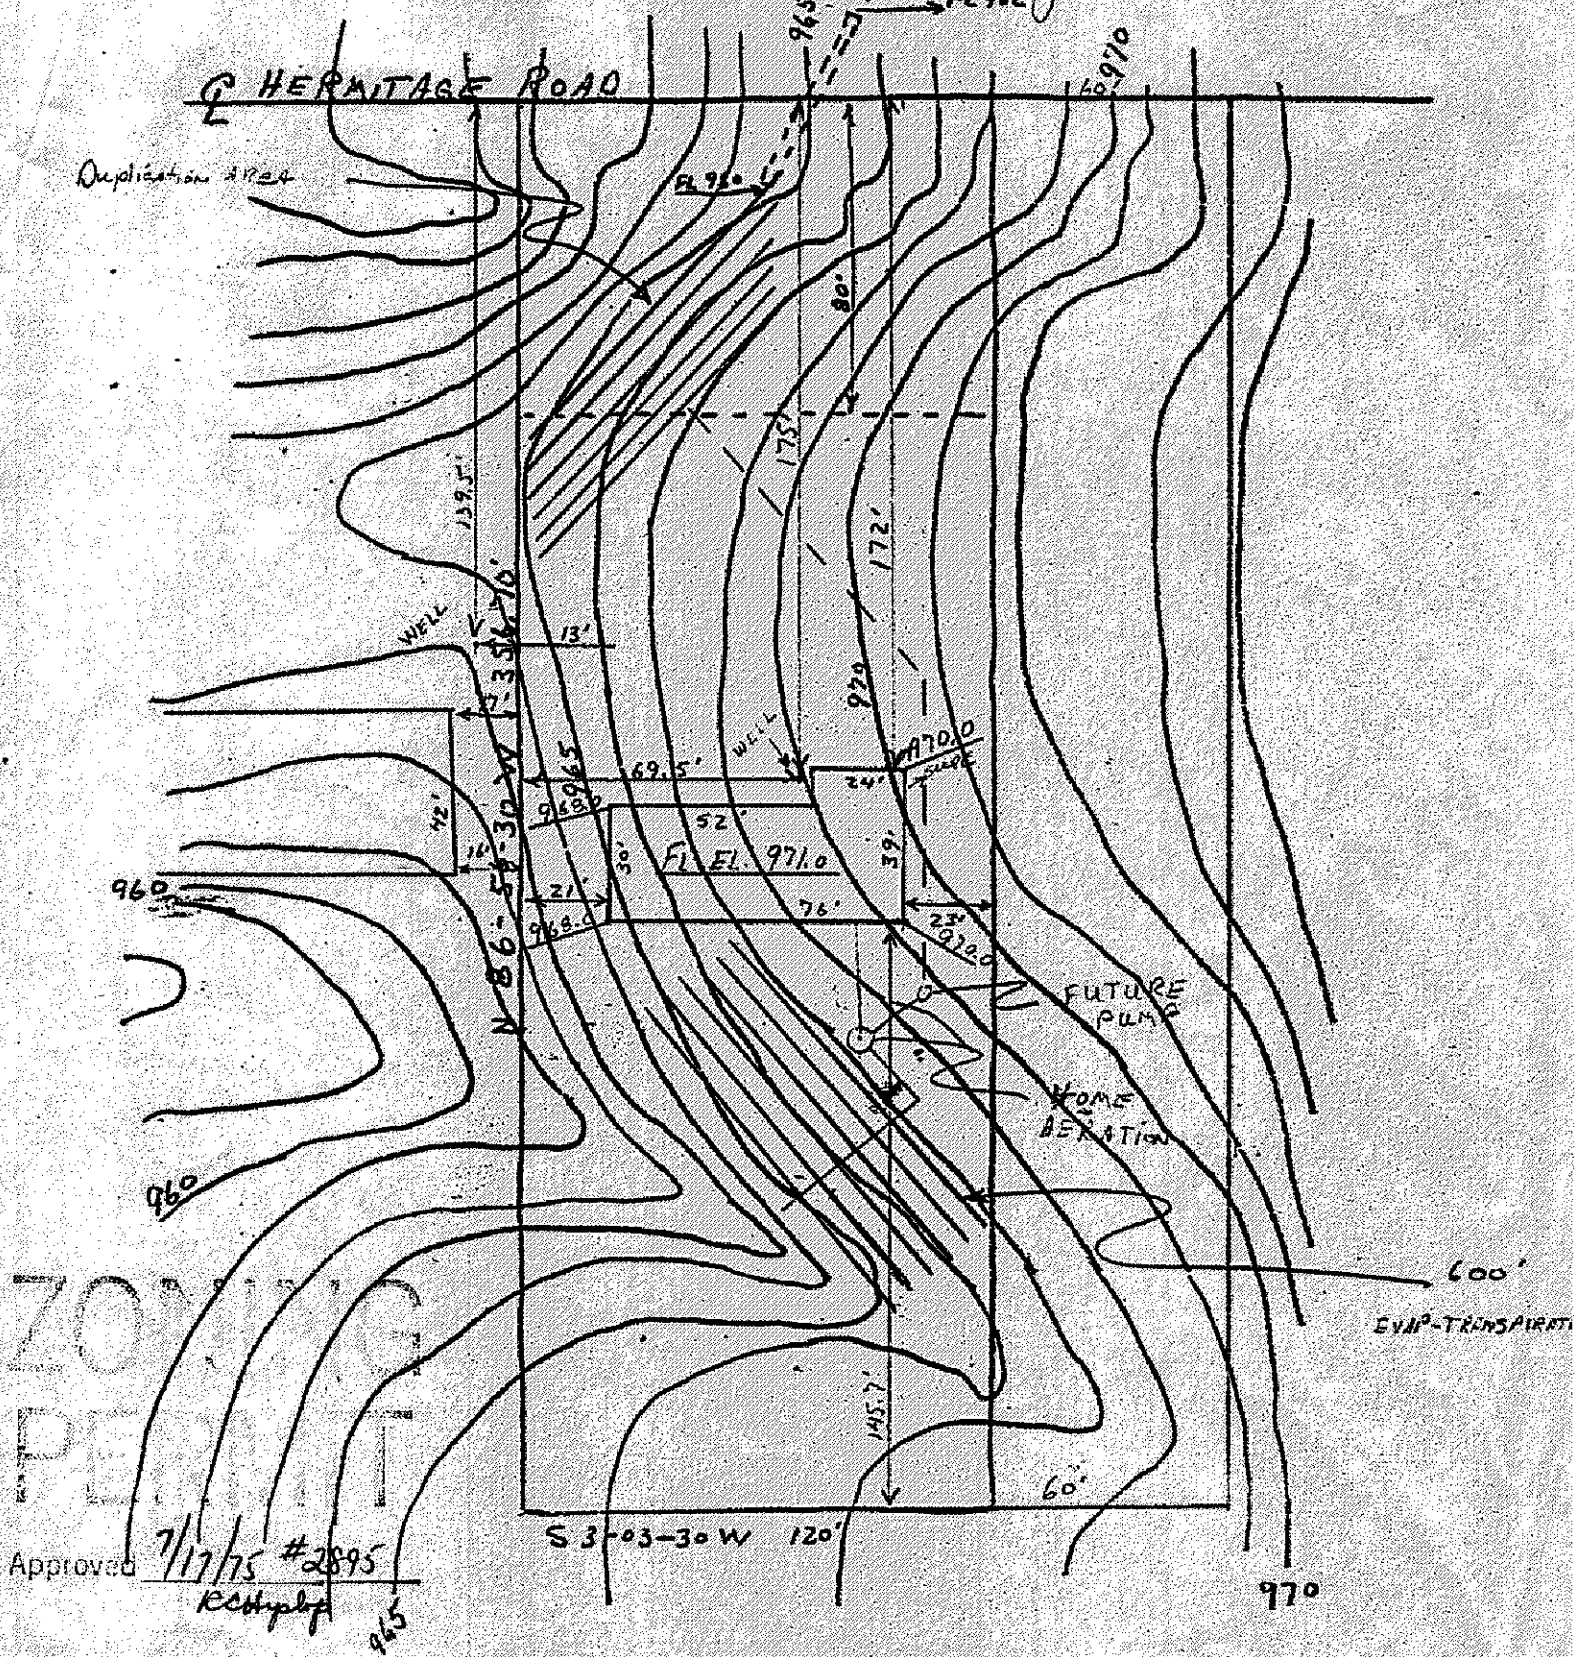

Approved 7/17/75 #2895
RCHyslop