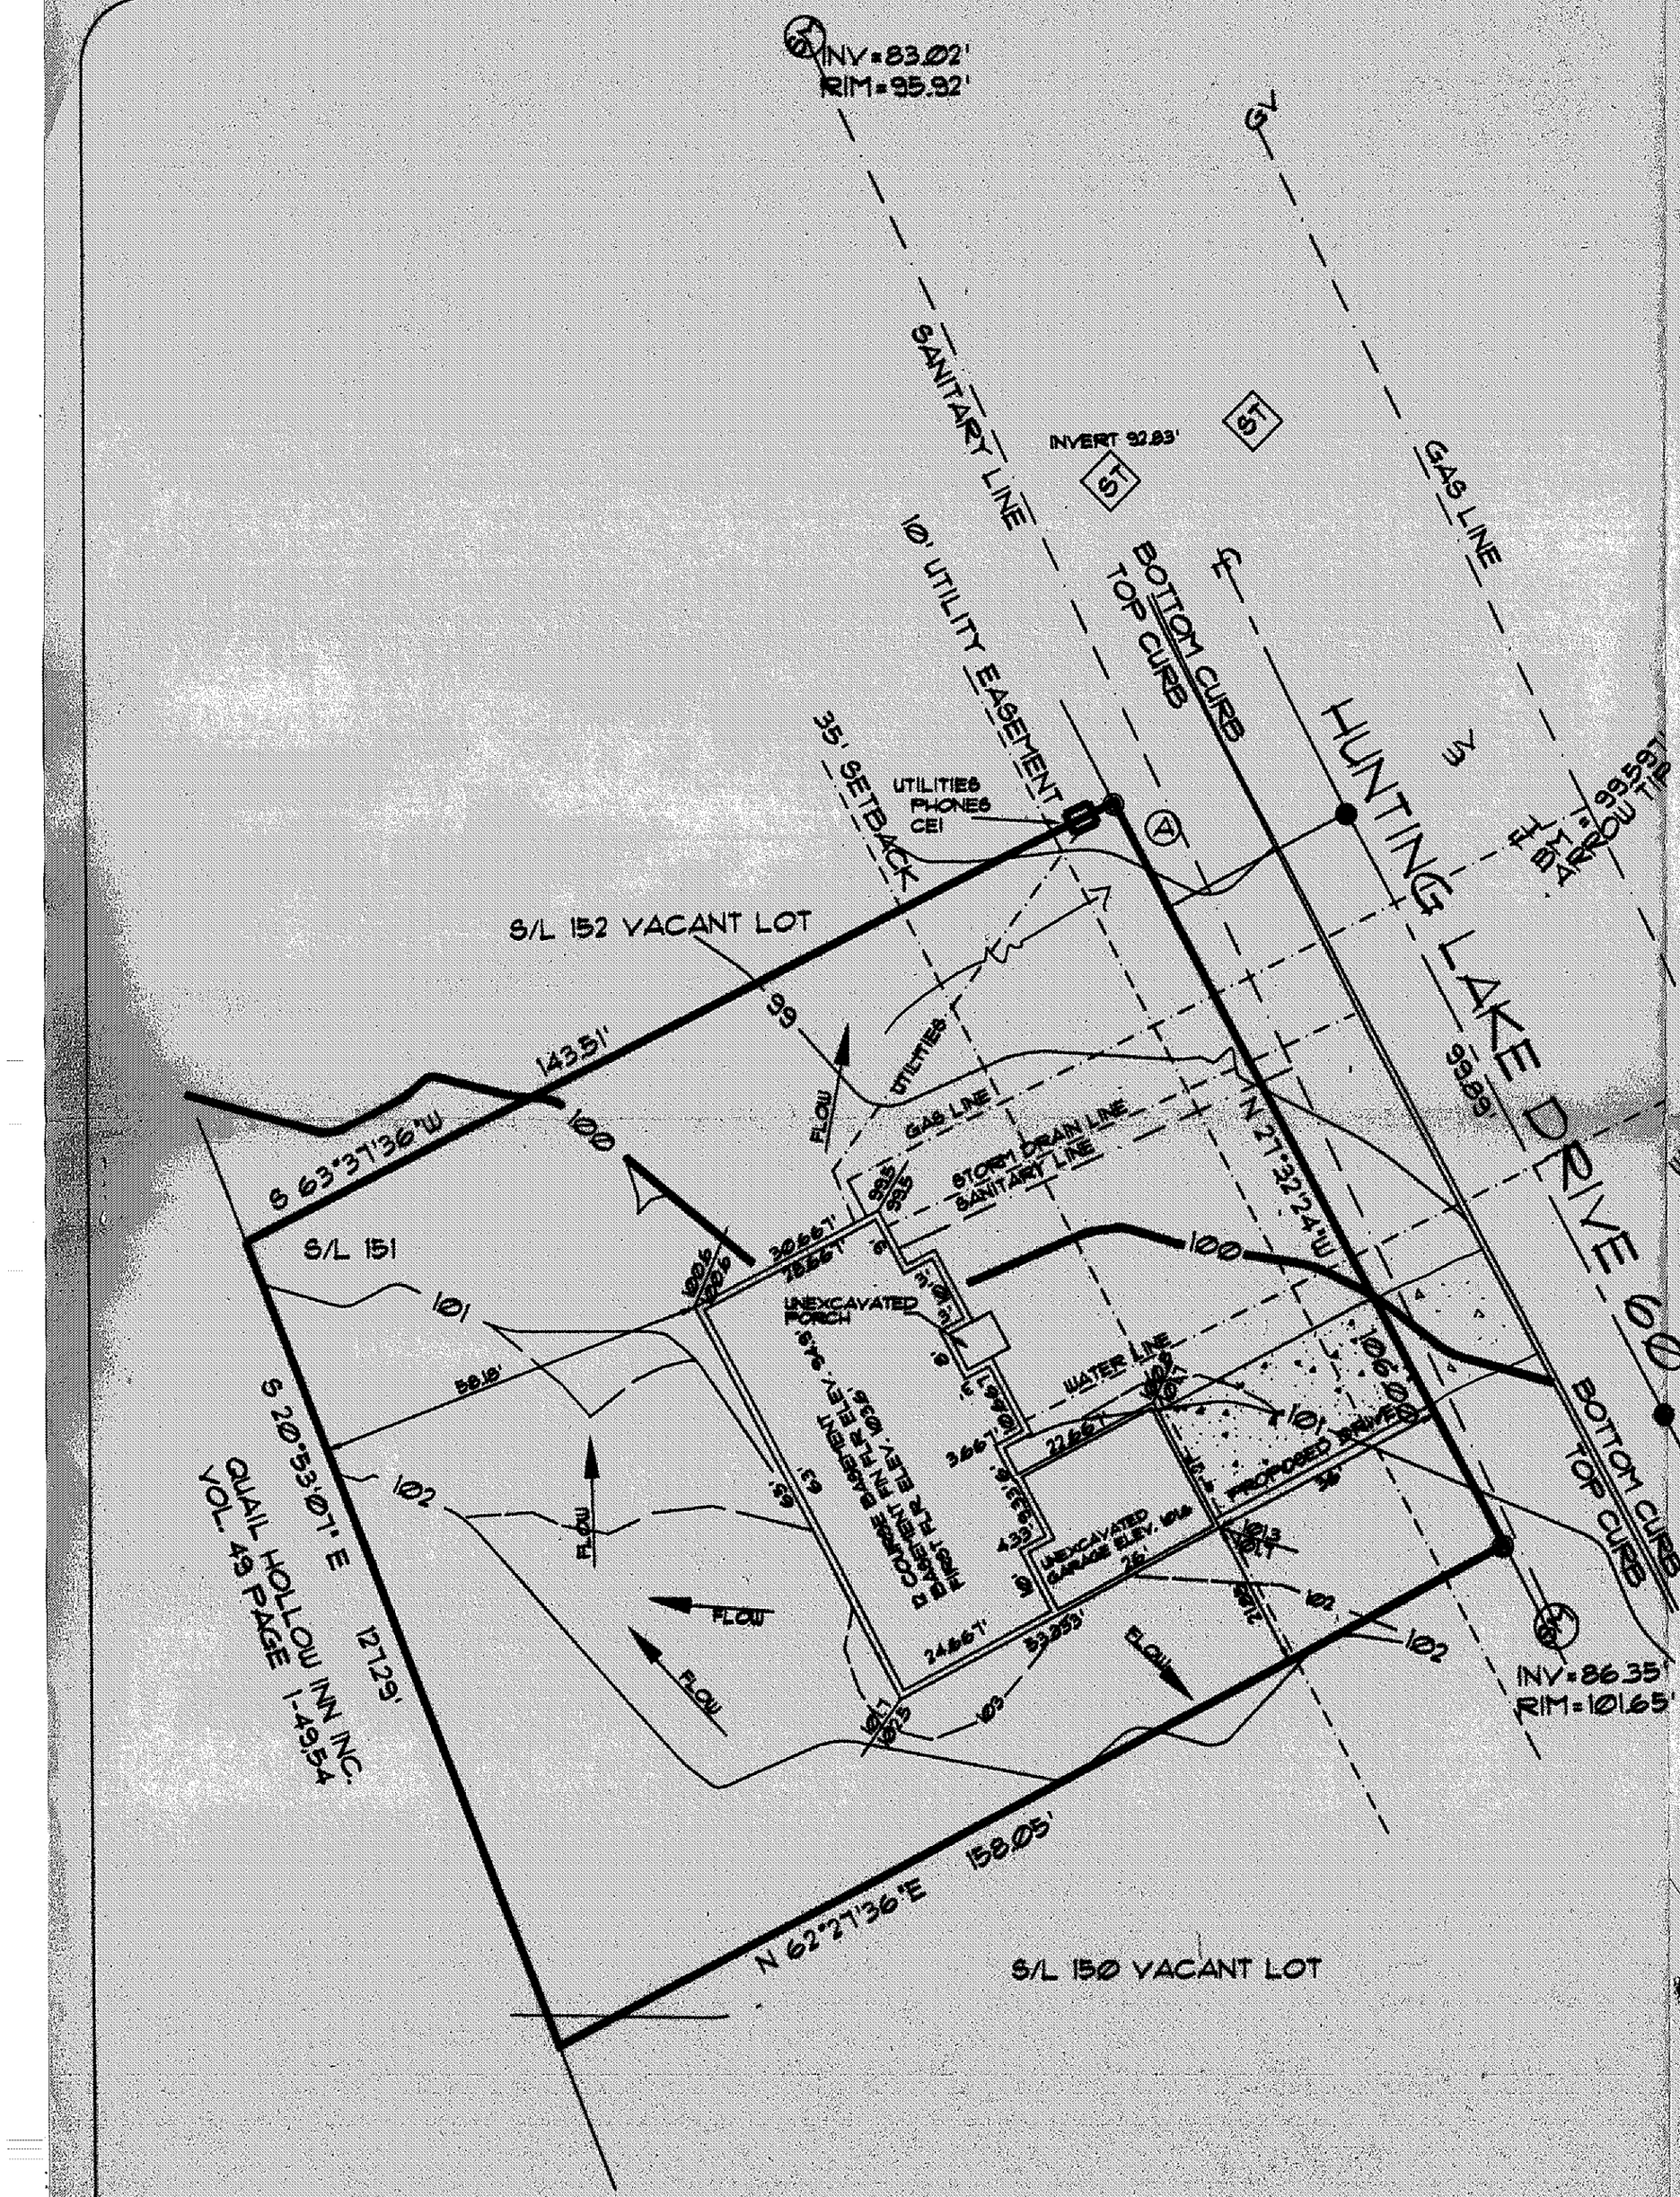

Grading Plan Approved
as shown and/or noted
THOMAS P. GILLES, P.E.
Lake County Engineer
By GJH Date 10/8/94

ZONING PERMIT. #1094-7774
ISSUED 10-11-94

SUBJECT TO APPROVAL BY:
Lake County Sanitary Eng. ☐
Lake County Eng. Dept. ☒
Lake County Planning Comm. ☐
Lake County Bldg. Dept. ☒

LEGEND

- IRON PIN FOUND
- R. R. SPIKE FOUND
- P.K. NAIL FOUND
- STONE FOUND
- FENCE POST FD. & USED
- IRON PIN SET
- RR SPIKE SET
- P.K. NAIL SET
- BREAK POINT
- FENCE LINE
- WV WATER VALVE
- FH FIRE HYDRANT
- SM SANITARY MANHOLE
- ST STORM INLET
- EXISTING INDEX CONTOURS (5')
- EXISTING INTERIM CONTOURS (1')
- PROPOSED CONTOURS
- 100 EXISTING ELEV.
- 101.3 PROPOSED ELEV.

COPYRIGHT 1994 by Bock & Clark

0 10 20 40
1"=20'

SITE IMPROVEMENT PLAN

WILLIAMSBURG HOMES
Mr. and Mrs. BROPHY S/L NO 151 HUNT CLUB
VOLUME 21 PAGE 33-3
7416 HUNTING LAKE DRIVE
QUAIL HOLLOW NO. 3
ORIGINAL TOWNSHIP LOT NOS. 3 & 4 IN TRACT 2
TOWNSHIP OF CONCORD
COUNTY OF LAKE
STATE OF OHIO

2 BEDROOM HOUSE

SURVEYOR'S STATEMENT

"I THE UNDERSIGNED HEREBY CERTIFY THAT THE TOPOGRAPHY SHOWN HEREON, INDICATED BY 1 FOOT CONTOURS AND ELEVATIONS, REPRESENTS AN ACTUAL FIELD TOPOGRAPHIC SURVEY MADE BY ME ON THE 9th DAY OF OCTOBER 1994 AND THAT THE ELEVATIONS WERE TAKEN AT APPROPRIATE INTERVALS AND THAT AS OF THAT DATE THEY EXISTED AS INDICATED HEREON."

DIMENSIONS ON THIS PLAT ARE EXPRESSED IN FEET AND DECIMAL PARTS THEREOF UNLESS OTHERWISE NOTED. BEARINGS ARE REFERRED TO AN ASSUMED MERIDIAN AND ARE USED TO DENOTE ANGLES ONLY. MONUMENTS WERE FOUND OR SET AT POINTS INDICATED HEREON.

STATE OF OHIO
KEVIN J. CLARK 6498
REGISTERED PROFESSIONAL SURVEYOR

KEVIN J. CLARK REGISTERED PROFFESSIONAL SURVEYOR, STATE OF OHIO #6498

DRAWN BY: TJO
DATE OF SURVEY: 10-6-94
PROJECT NUMBER: 1051

SHEET 1 OF 1

BOCK & CLARK'S NATIONAL SURVEYORS NETWORK
ENGINEERS & SURVEYORS (800-761-8356) (FAX: 216-350-9074)
8 NORTH STATE STREET, SUITE 102, PAINESVILLE, OHIO 44077