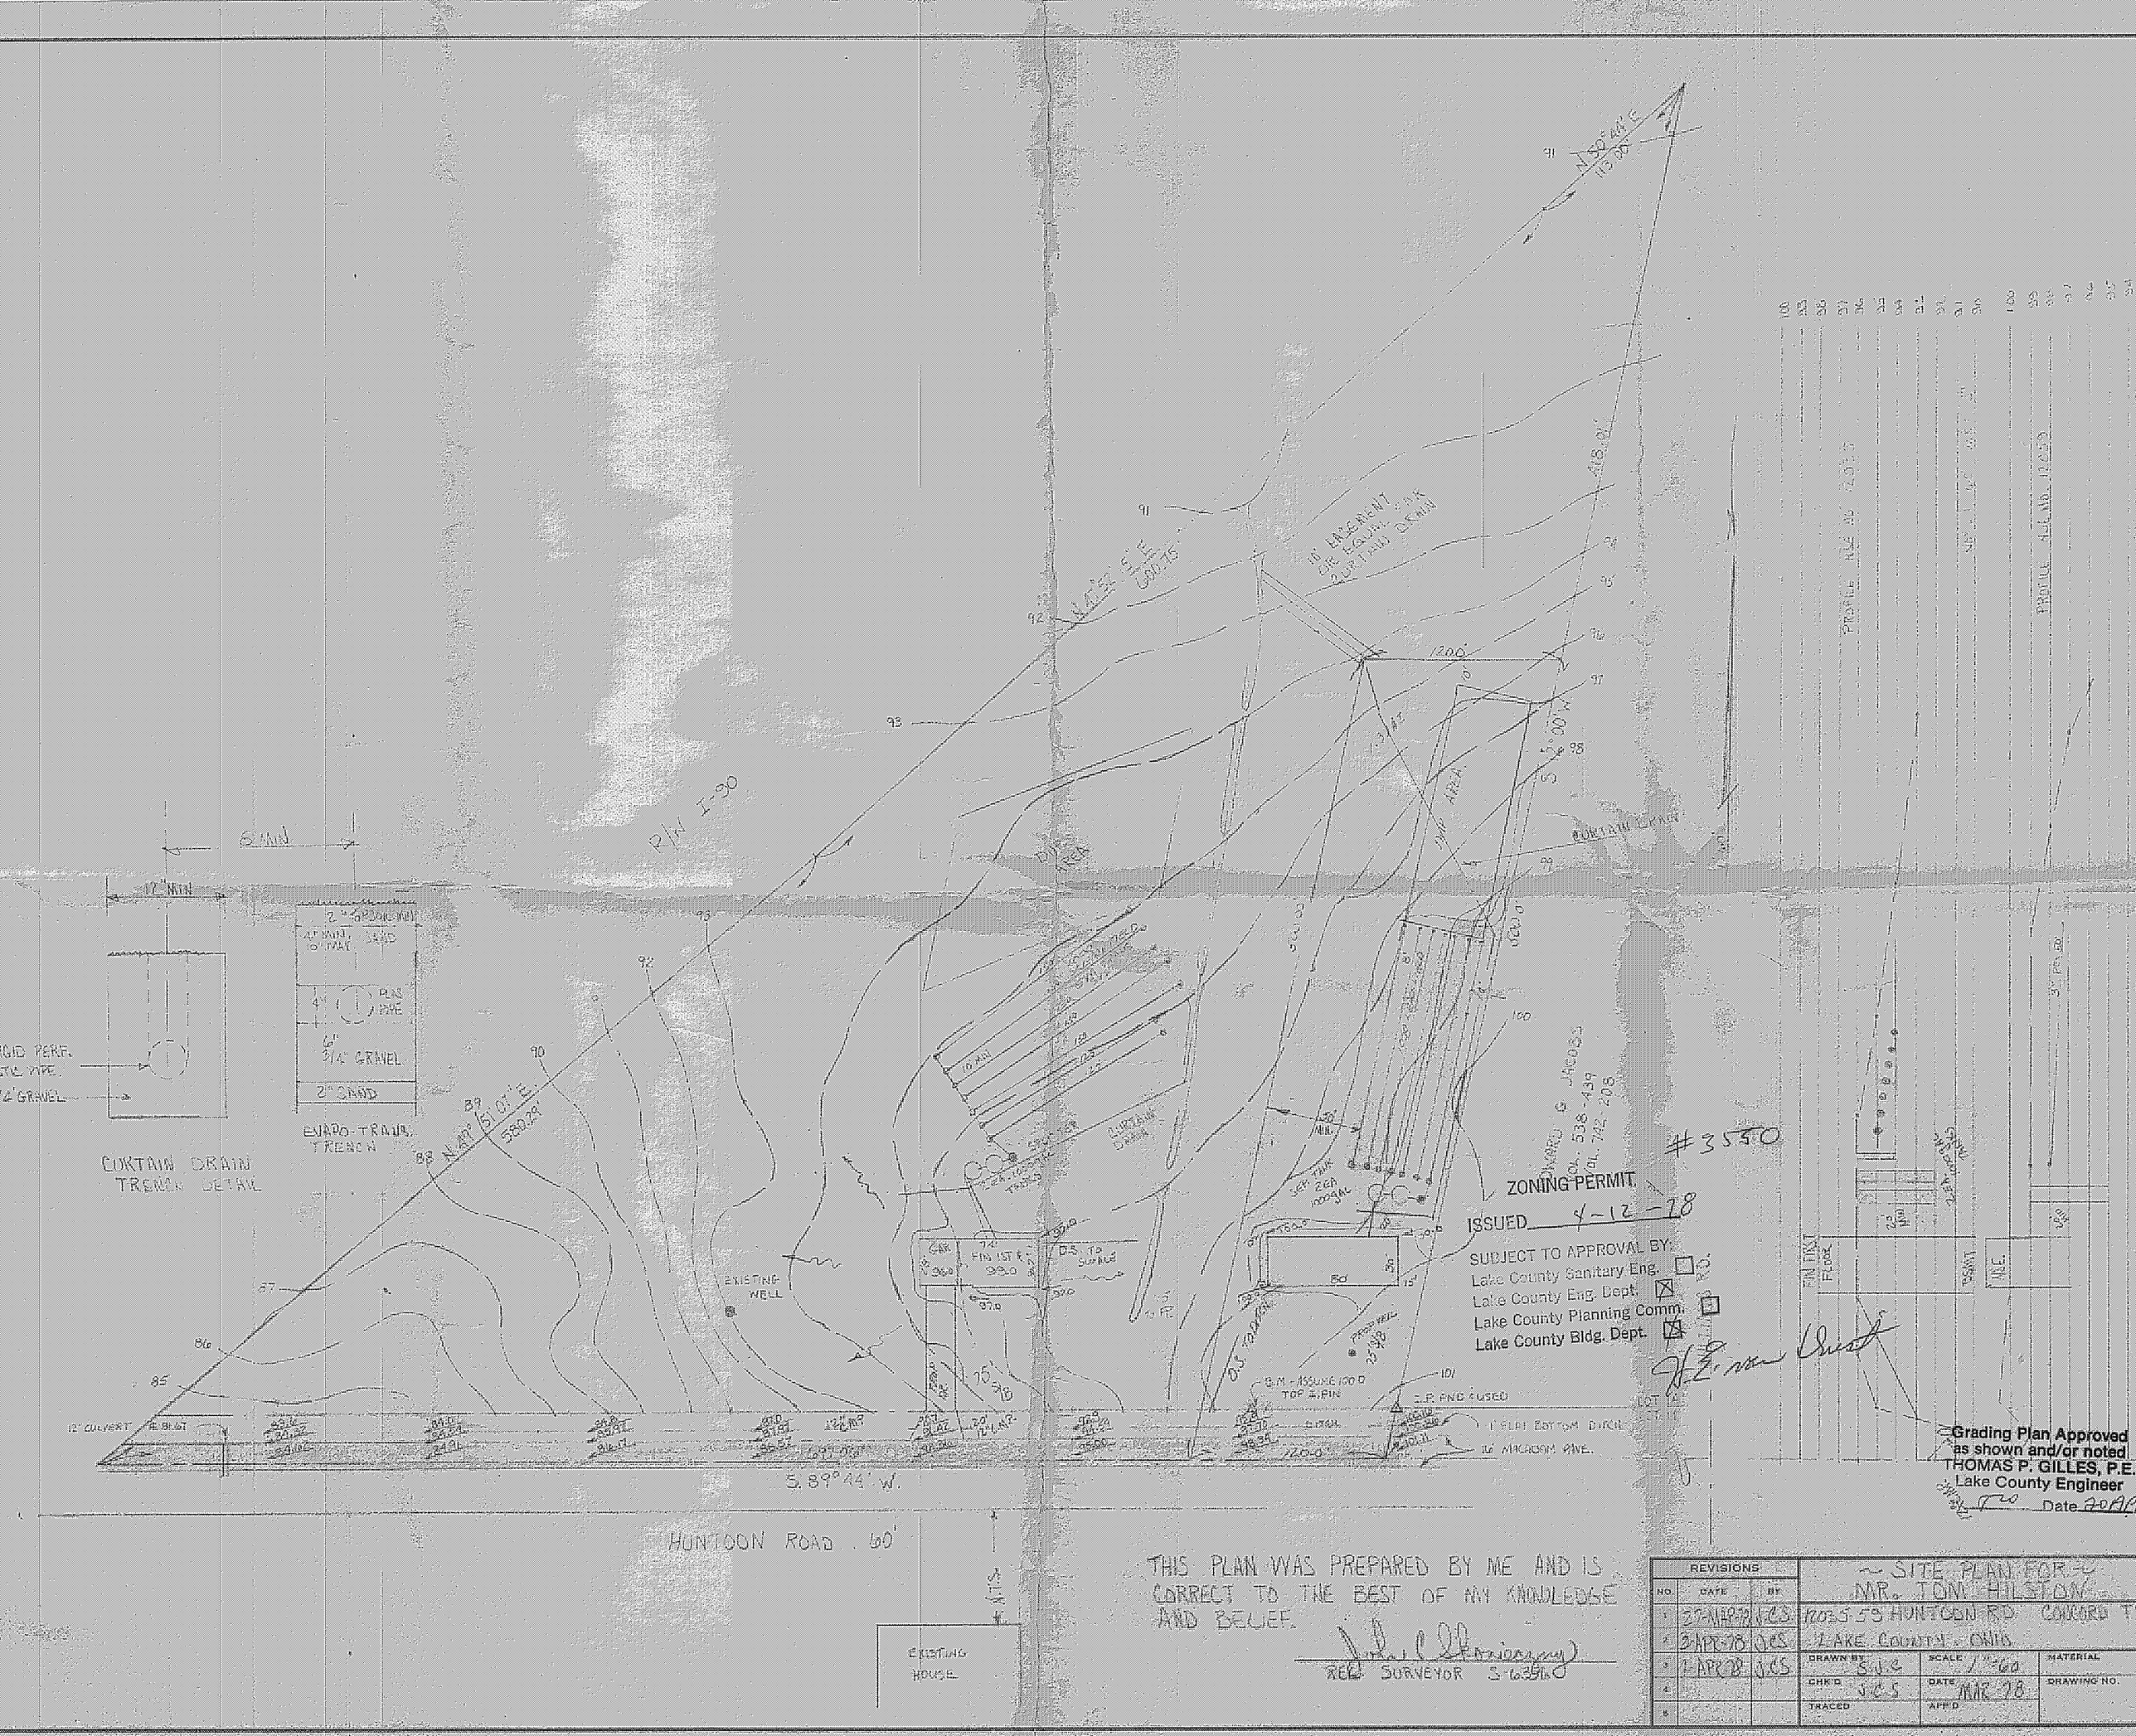

CURTAIN DRAIN TRENCH DETAIL
EVAPO-TRANS. TRENCH
R/W I-90
EXISTING WELL
S. 89°44' W.
HUNTOON ROAD 60'
EXISTING HOUSE
#3550
ZONING PERMIT
ISSUED 4-12-78
SUBJECT TO APPROVAL BY:
Lake County Sanitary Eng.
Lake County Eng. Dept.
Lake County Planning Comm.
Lake County Bldg. Dept.
Grading Plan Approved as shown and/or noted
THOMAS P. GILLES, P.E.
Lake County Engineer
Date 20 AP
THIS PLAN WAS PREPARED BY ME AND IS CORRECT TO THE BEST OF MY KNOWLEDGE AND BELIEF.
REG. SURVEYOR S-6396
REVISIONS
NO. DATE BY
1 27-MAR-78 J.C.S.
2 3-APR-78 J.C.S.
3 1-APR-78 J.C.S.
~ SITE PLAN FOR ~
MR. TOM HILSTON
12035 59 HUNTOON RD. CONCORD T
LAKE COUNTY, OHIO
DRAWN BY S.J.C.
SCALE 1"=60'
MATERIAL
CHK'D J.C.S.
DATE MAR 78
DRAWING NO.
TRACED
APP'D