SITE PLAN: PARCEL 8-6B-19, 20, 21

CONCORD TOWNSHIP · LAKE COUNTY

SCALE 1" = 20'

Grading Plan Approved as shown and/or noted
THOMAS P. GILLES, P.E.
Lake County Engineer
By JWK Date 9-17-73

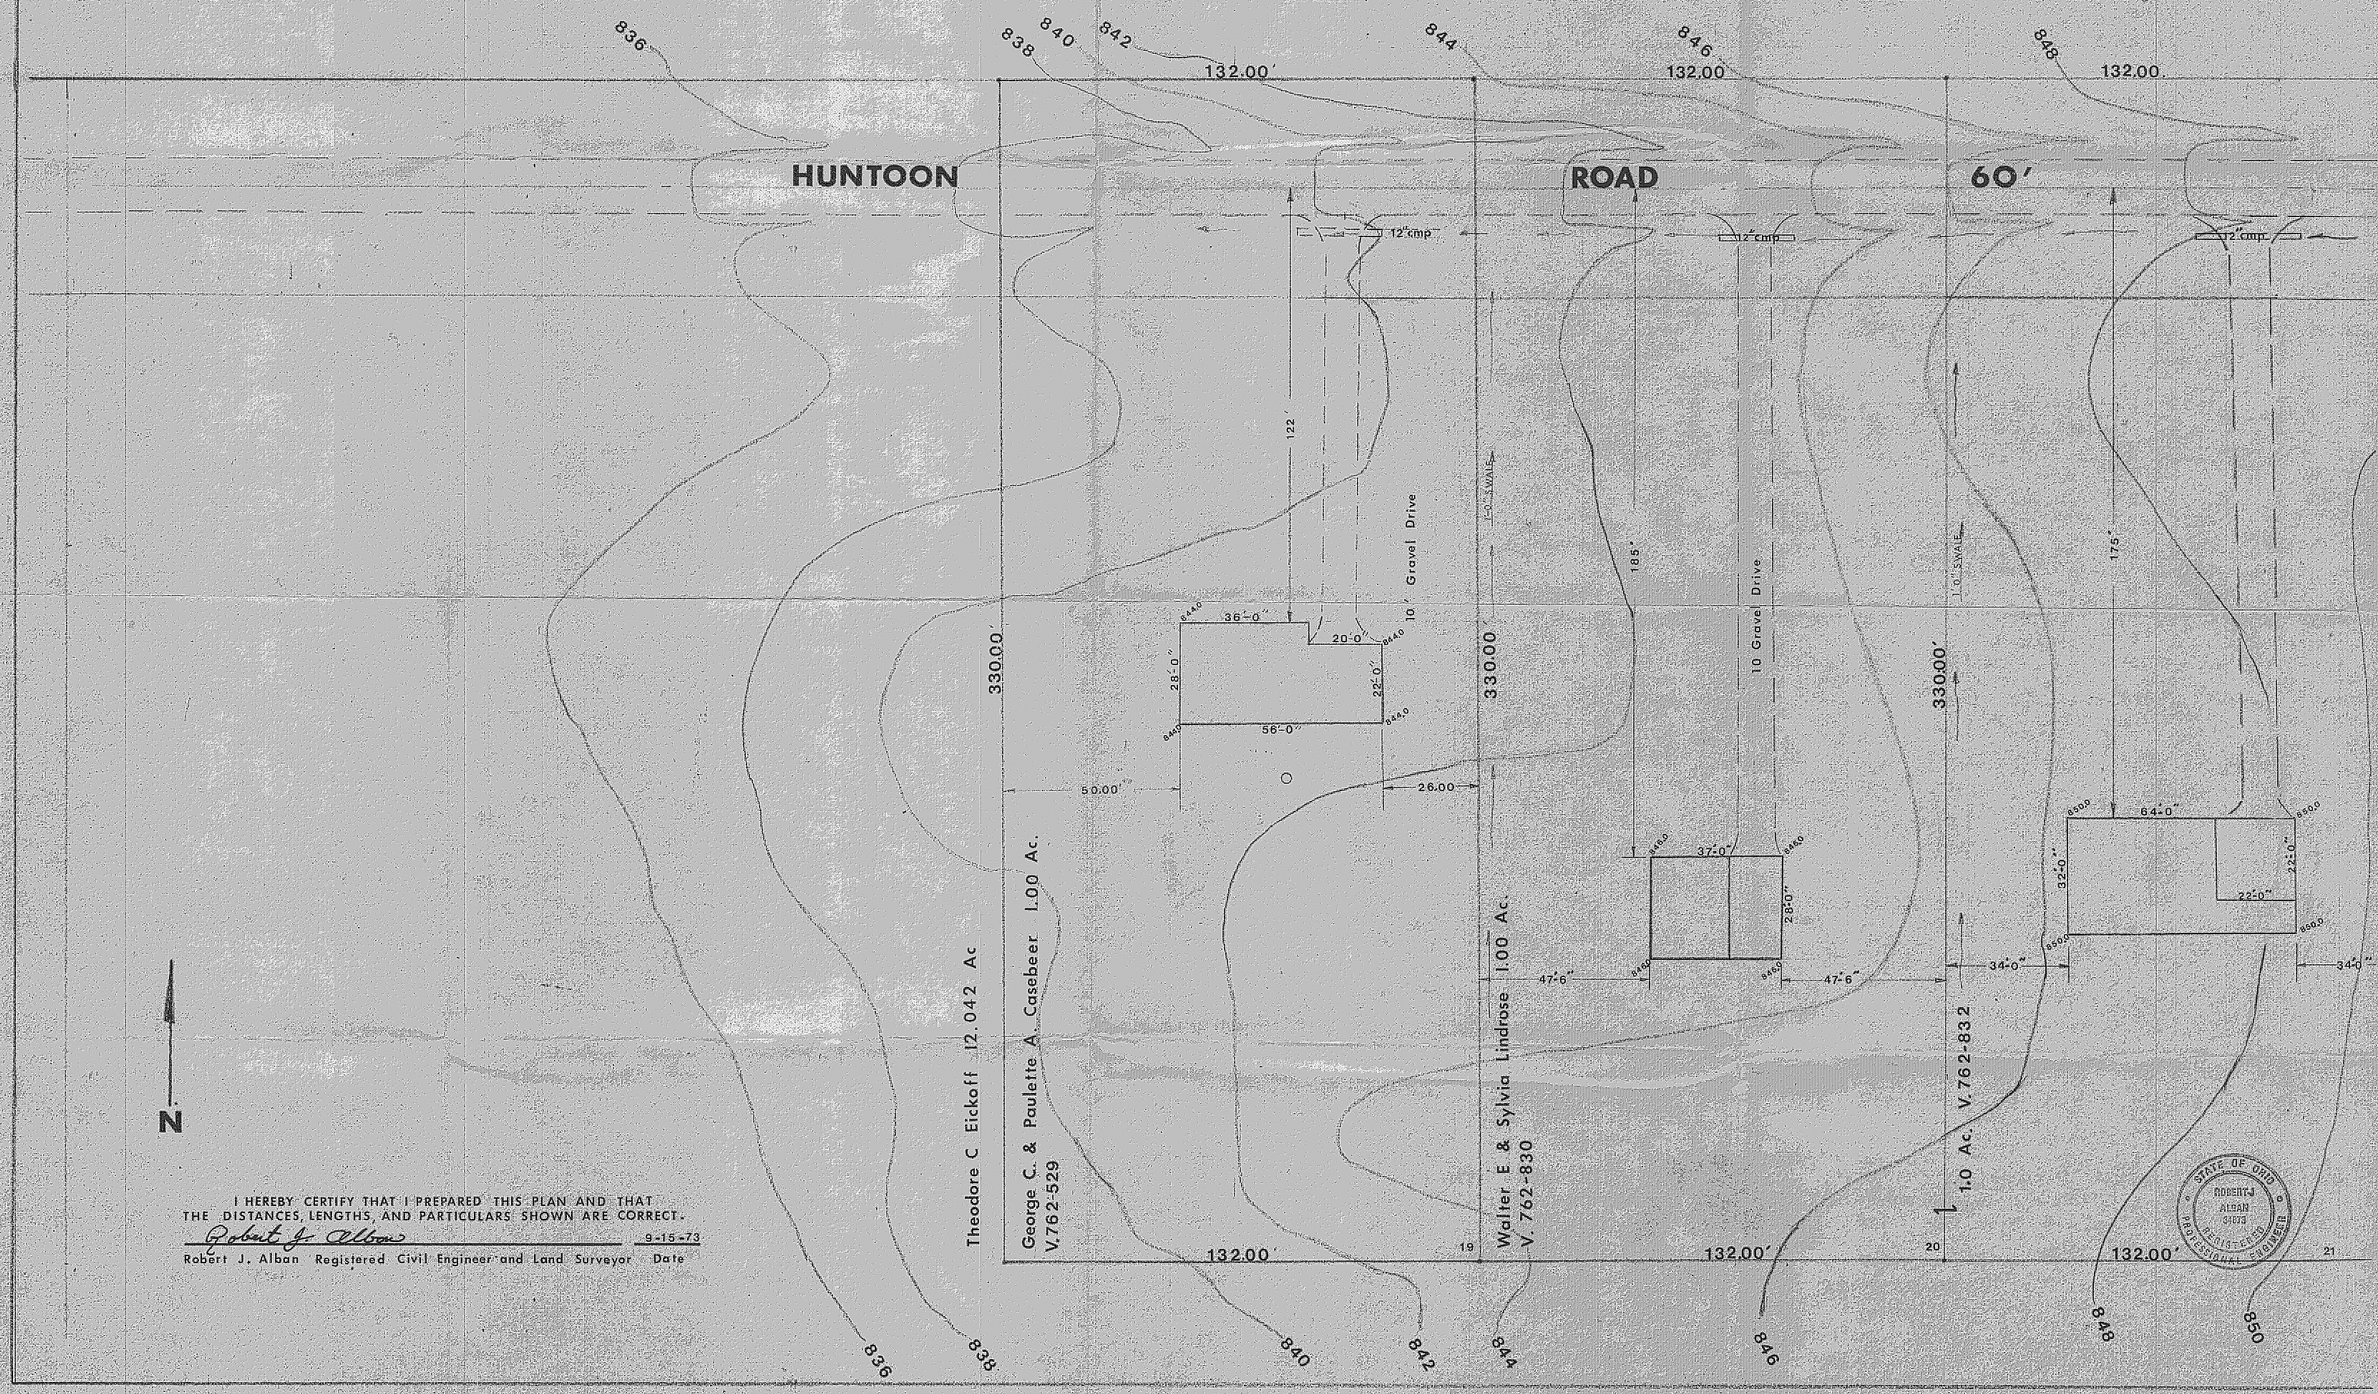

I HEREBY CERTIFY THAT I PREPARED THIS PLAN AND THAT THE DISTANCES, LENGTHS, AND PARTICULARS SHOWN ARE CORRECT.

Robert J. Alban 9-15-73

Robert J. Alban Registered Civil Engineer and Land Surveyor Date

STATE OF OHIO ROBERT J. ALBAN 34073 REGISTERED PROFESSIONAL ENGINEER