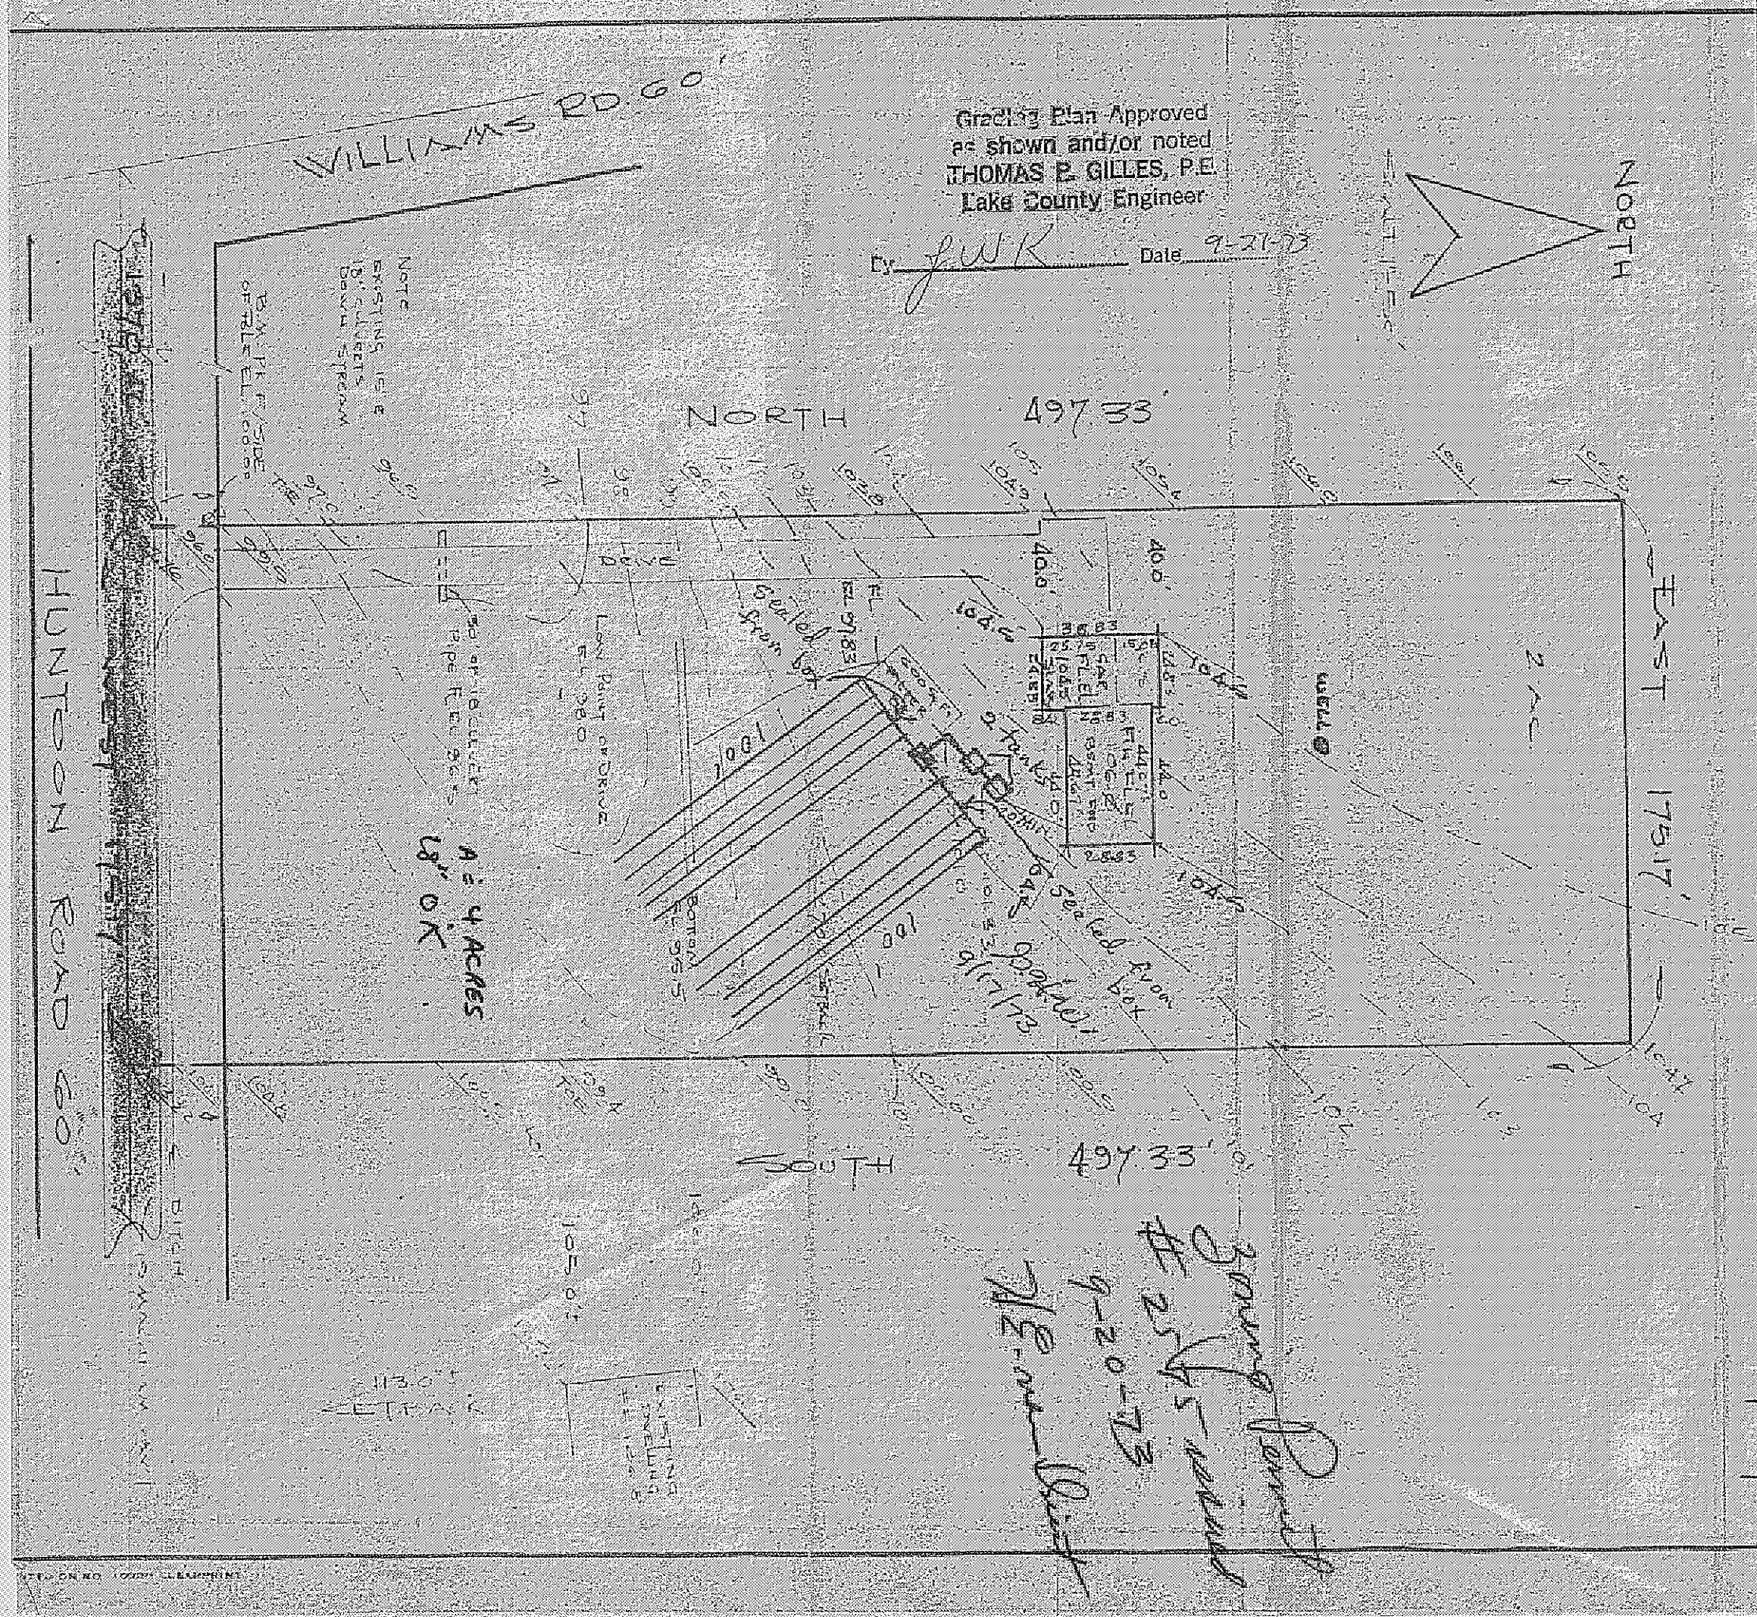

SITE PLAN

CONCORD — TOWNSHIP — "LAKE COUNTY, OHIO"

for EARL BRYANT — CLIENT — OWNER — 18 E. Walnut 352-9684

ADDRESS — STREET — CITY — ZIP

~~RECORD SUBDIVISION~~	Part of #13 — LOT — #1 — TRACT
~~VOLUME~~ — ~~PAGE~~	434 — VOLUME — 234 — PAGE
~~SUBLOT NO~~ — ~~STREET~~	PERM PARCEL # — Huntoon Rd. — STREET

LEGEND

SANITARY MANHOLE	WATER VALVE (GAS)
STORM MANHOLE	WATER METER (GAS)
INLET OR CATCH BASIN	AS BUILT ELEVATION
HYDRANT	DIRECTION OF SURFACE DRAINAGE
EXISTING CONTOURS	
PROPOSED CONTOURS	
EXIST ELEV 100.0 / 100.0 PROP ELEV	

REMARKS

ALL BOUNDARY DATA SHOWN WAS OBTAINED FROM (DEEDS RECORDED SUBDIVISION PLAT OR OTHER PUBLIC RECORDS).

DESIGN CERTIFICATION

THIS PLAT WAS PREPARED BY ME, AND IS CORRECT TO THE BEST OF MY KNOWLEDGE AND BELIEF.

Richard J. Bilski PS #5244

NAME — SURVEYOR — REGISTRATION NO.

CHECK LIST

DIMENSIONS	WATER MAIN SIZE LOCATION
BEARINGS	SAN SEWER SIZE % GR LOC
TIE TO NEAREST STREET	SAN MH CAST ELEV INV ELEV
SUBLOT NO PARCEL NO	SAN CONN SIZE LOC DEPTH
SURROUNDING OWNERS	STORM SEWER SIZE % GR LOC
BLDG DIMENSIONS FIN GR	STORM MH CAST ELEV INV ELEV
BLDG TIES FLR GRADES	PAVT TYPE GRADE CURBS
APRON TYPE WIDTH THICKNESS	GAS LINE LOC SIZE PRESSURE
SIDEWALK TYPE WIDTH THICKNESS	SEPTIC TANK SIZE LOC
CULVERT TYPE DIA LENGTH	WELL LOCATION

REVISIONS		
NO	DATE	BY

PLAN PREPARED BY:

DEBEVEC-SALO & ASSOC, INC.
CIVIL ENGINEERS SURVEYORS NAME
180 E. JACKSON ST PAINESVILLE, O
ADDRESS

DRAWN BY W.C.B.	SCALE 1"=50'	PHONE NO.
CHK'D RJB	DATE 7/3/73	DRAWING NO. 3976
ENGR CHIEF	APP'D	