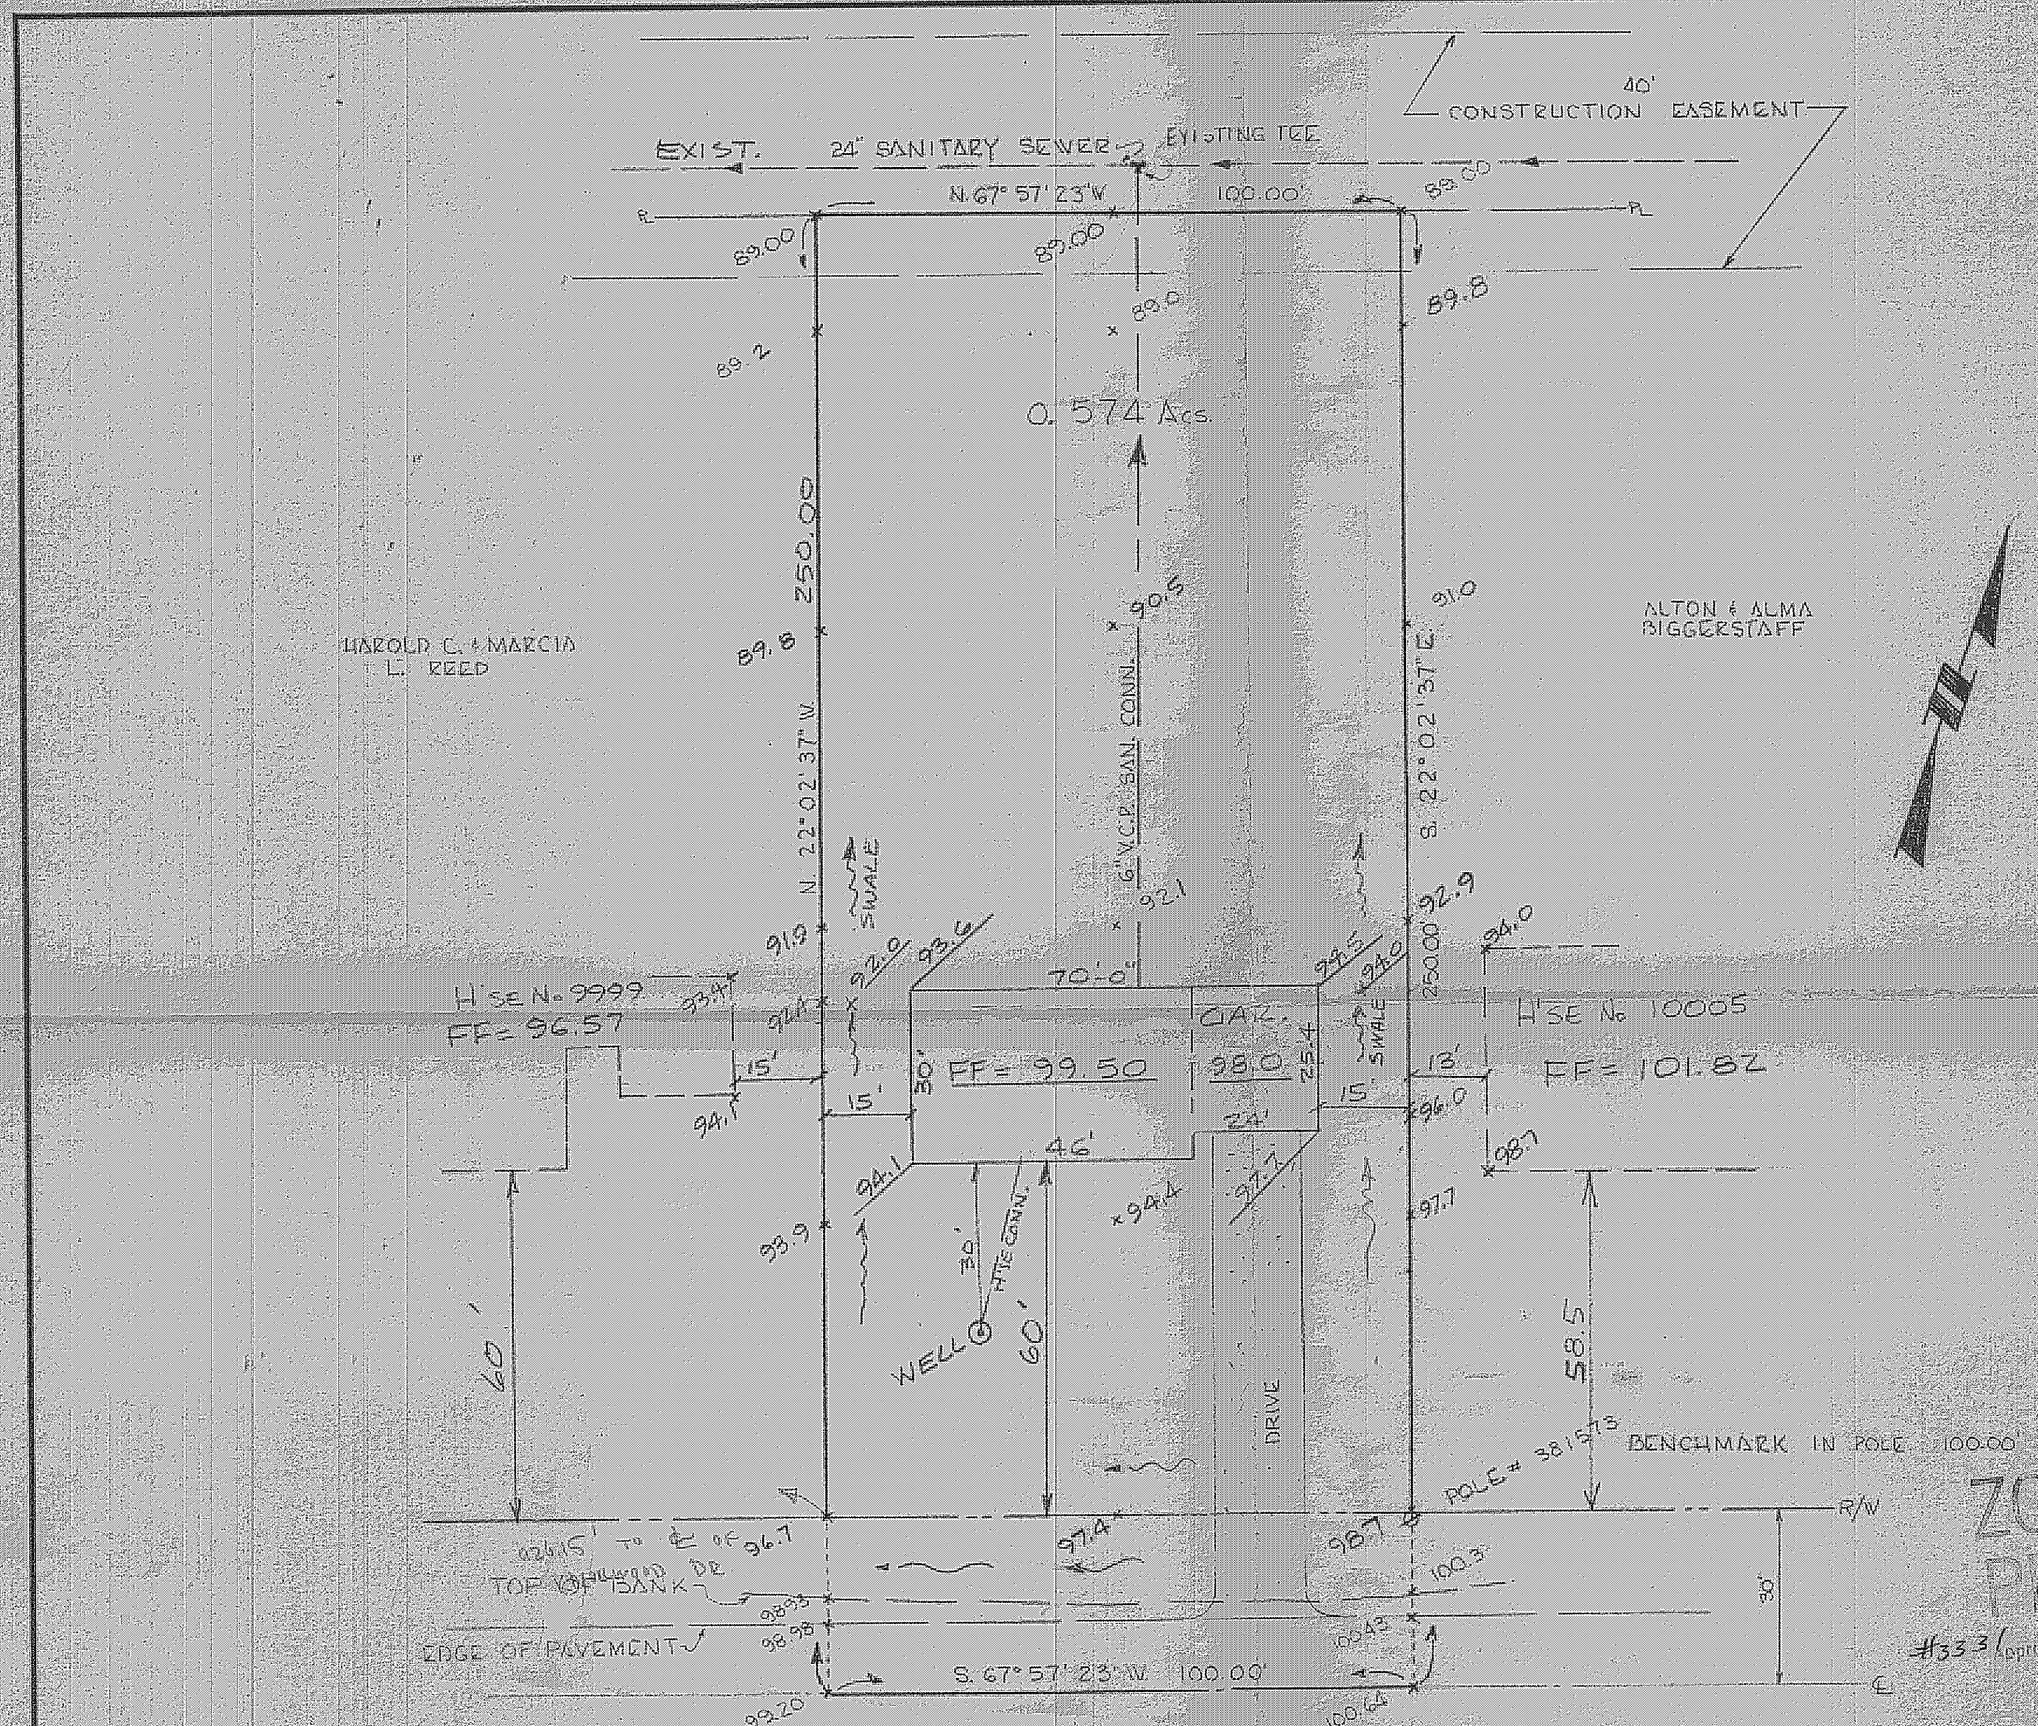

NOTE: UNDERLINED ELEVATIONS ARE PROPOSED FINISHED GRADES.

SITE PLAN FOR
JAMES MAINELLO
CONCORD TWP. LAKE COUNTY, OHIO
LOT 32 & 33
TRACT 4

DATE Dec. '76
SCALE 1" = 20'
DRAWN BY MJC
CH'KD BY EL
F.B.# 295 PG. 124

Colpetzer • Woods Consultants, Inc.
CONSULTING ENGINEERS AND SURVEYORS
PAINESVILLE, OHIO 44077

SHEET 1
CONTRA. 76

7