9900 Juniper Ct.

1st Fl 1245.96
2nd Fl 1142.4
Garage 704

Grading Plan Approved as shown and/or noted
THOMAS P. GILLES, P.E.
Lake County Engineer
By [signature] Date 3 MAY 78

SITE PLAN FOR:
SHANDLE CONSTRUCTION
8353 MENTOR AVE
MENTOR, OHIO
BEING SUBLOT NO. 143 IN THE MORLEY HILLS SUBDIVISION NO. 3 IN CONCORD TOWNSHIP, OHIO

PREPARED BY:
WM. R. GRAY ASSOC. INC.
7547 MENTOR AVE
MENTOR, OHIO
SCALE: 1" = 30'
DATE: MAY 22, 1978

CERTIFICATION:
I HEREBY CERTIFY THAT THIS PLAT IS CORRECT TO THE BEST OF MY KNOWLEDGE
BY: Wm. R. Gray
WM. R. GRAY REG. SURV. # 2752

STATE OF OHIO
WM. R. GRAY
2752
REGISTERED
PROFESSIONAL SURVEYOR

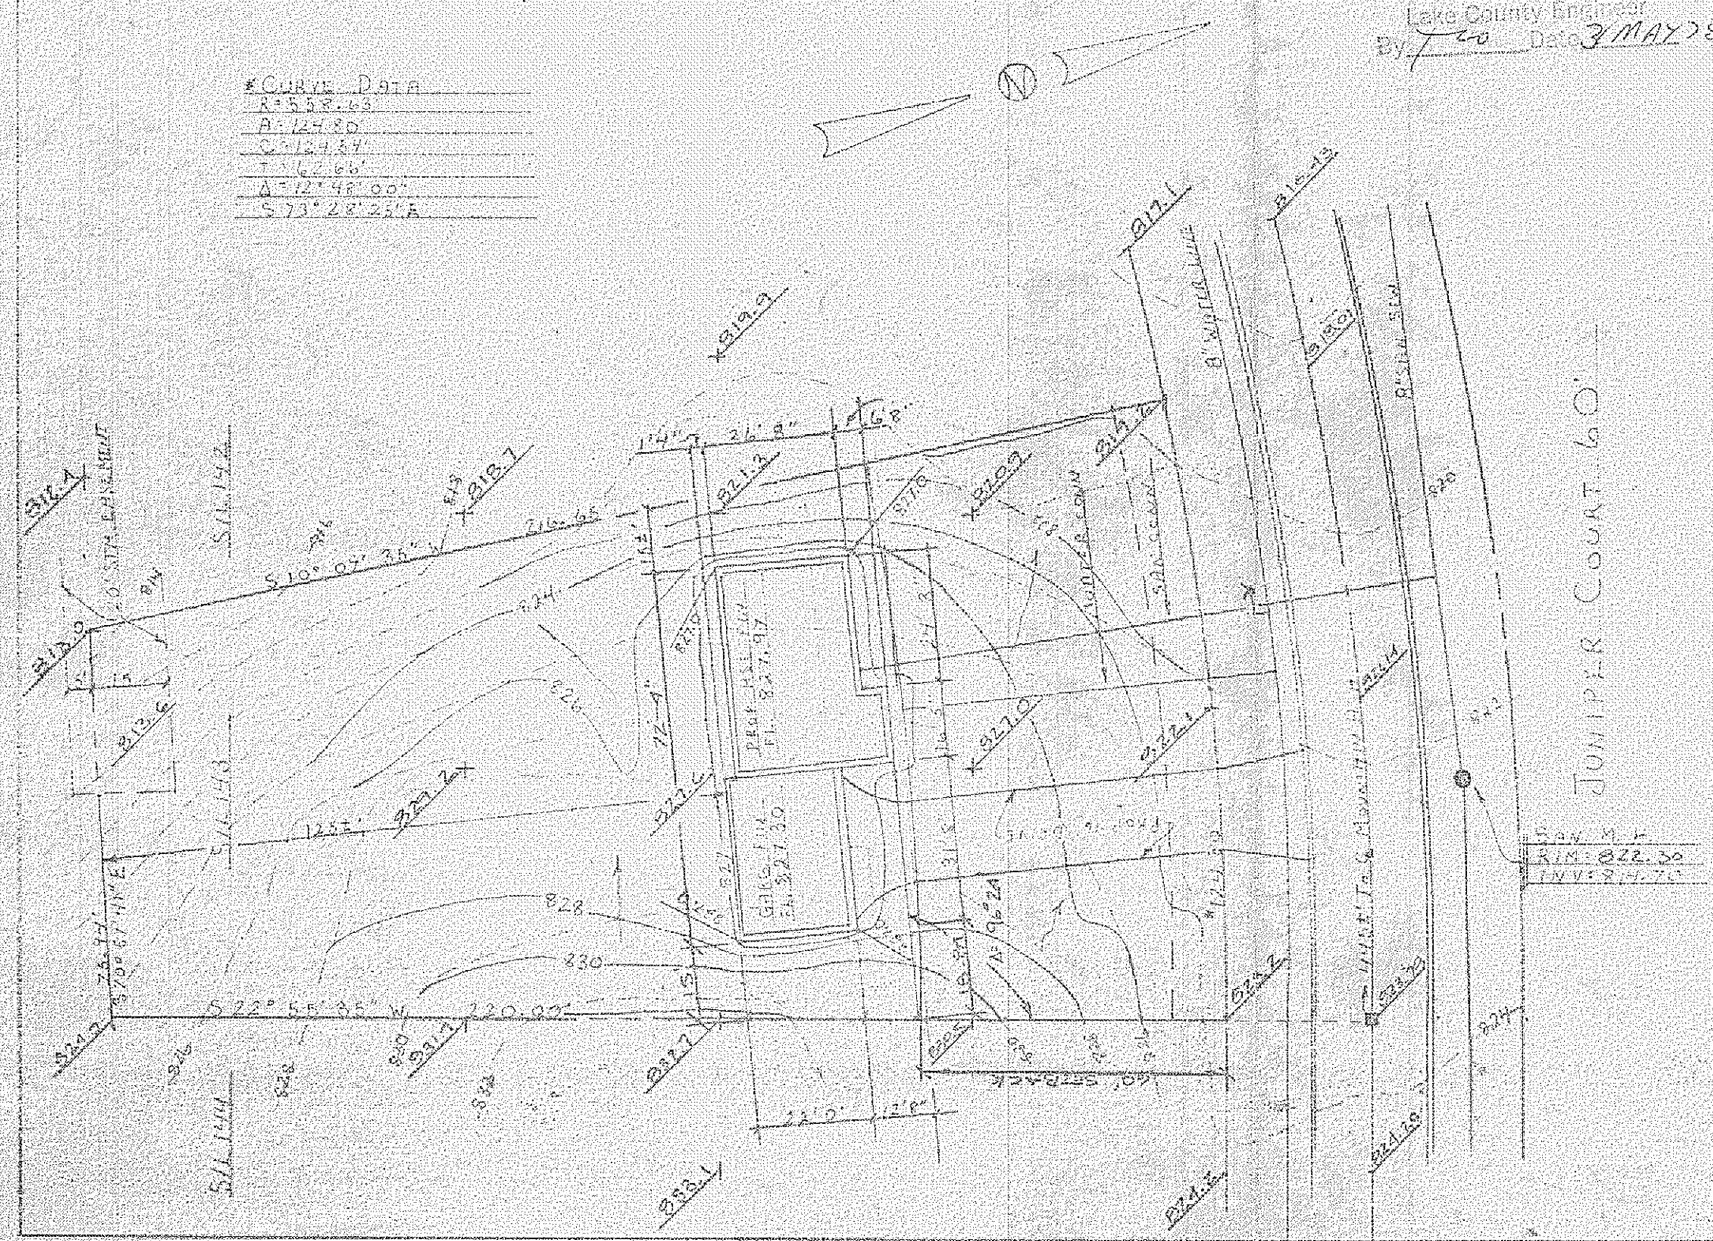

F.B. 79-63