SITE PLAN FOR:
SHANDLE CONSTRUCTION
8353 MENTOR AVE
MENTOR, OHIO
BEING SUBLOT 154 IN THE
MORLEY HILLS ESTATES SUBDIVISION
No 3 IN CONCORD TWP., OHIO

Grading Plan Approved
as shown and/or noted
THOMAS P. GILLES, P.E.
Lake County Engineer
By [illegible] Date 20 Jun 78

PREPARED BY:
WM R. GRAY ASSOC INC
7547 MENTOR AVE
MENTOR, OHIO
SCALE: 1"=30'
DATE: JUNE 8, 1978

CERTIFICATION:
I HEREBY CERTIFY THAT
THIS PLAT IS CORRECT TO THE
BEST OF MY KNOWLEDGE
BY: Terrence G. Gerson P.E.
FOR WM R. GRAY REG. SURV. #2752

STATE OF OHIO
TERRENCE GLENN GERSON
038598
REGISTERED
PROFESSIONAL ENGINEER

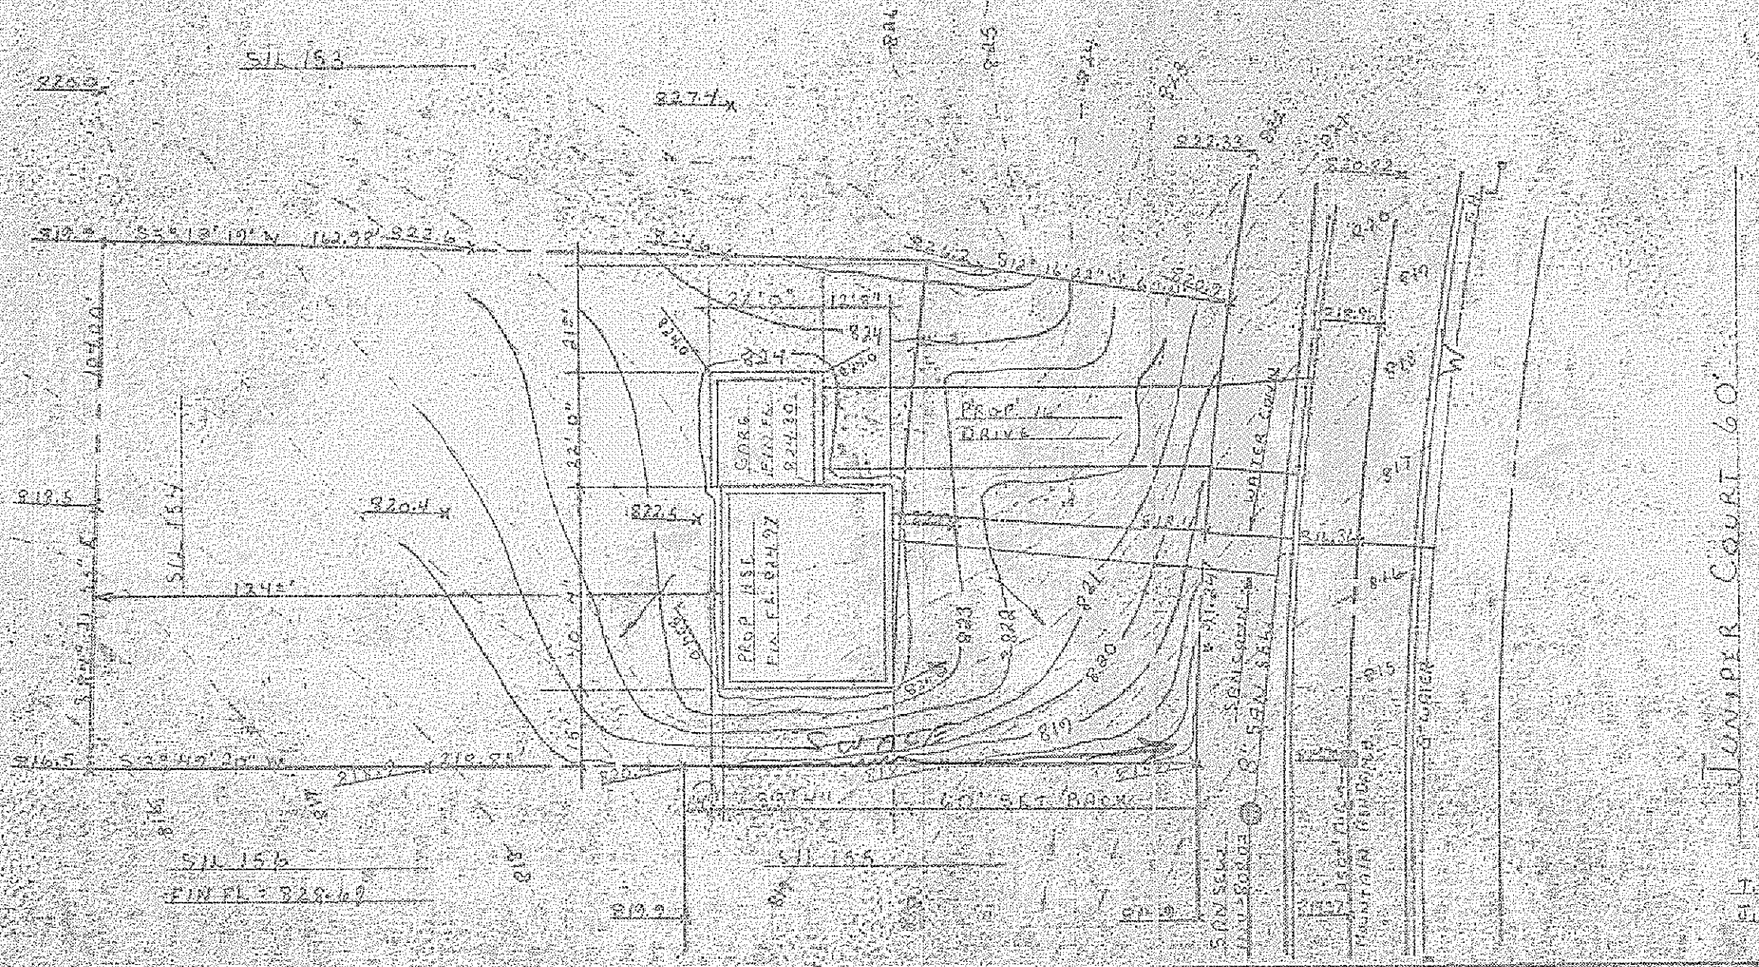

1st Floor sq ft 1107
2nd " " " 1134
Garage " " 484

9901

* CURVE DATA
R = 619.63'
A = 91.24'
C = 91.16'
T = 45.70'
Δ = 8°27'02"
N 91°57'02" W

T.B.M. IS SAN. M.H. @ MT. ASH & JUNIPER RIM = 813.90