SITE PLAN FOR:
SHANDLE CONSTRUCTION
8353 MENTOR AVE
MENTOR, OHIO
BEING SUBLOT 142 IN THE
MORLEY HILLS ESTATES SUB-
DIVISION IN CONCORD TWP., OHIO

PREPARED BY:
WM. R. GRAY ASSOC. INC
7547 MENTOR AVE
MENTOR, OHIO
SCALE: 1" = 30'
DATE: NOV. 2, 1978

CERTIFICATION:
I HEREBY CERTIFY THAT
THIS PLAT IS CORRECT TO
THE BEST OF MY KNOWLEDGE
BY: Wm. R. Gray
WM. R. GRAY REG. SURV. #2752

STATE OF OHIO
WM. R. GRAY
2752
REGISTERED
PROFESSIONAL SURVEYOR

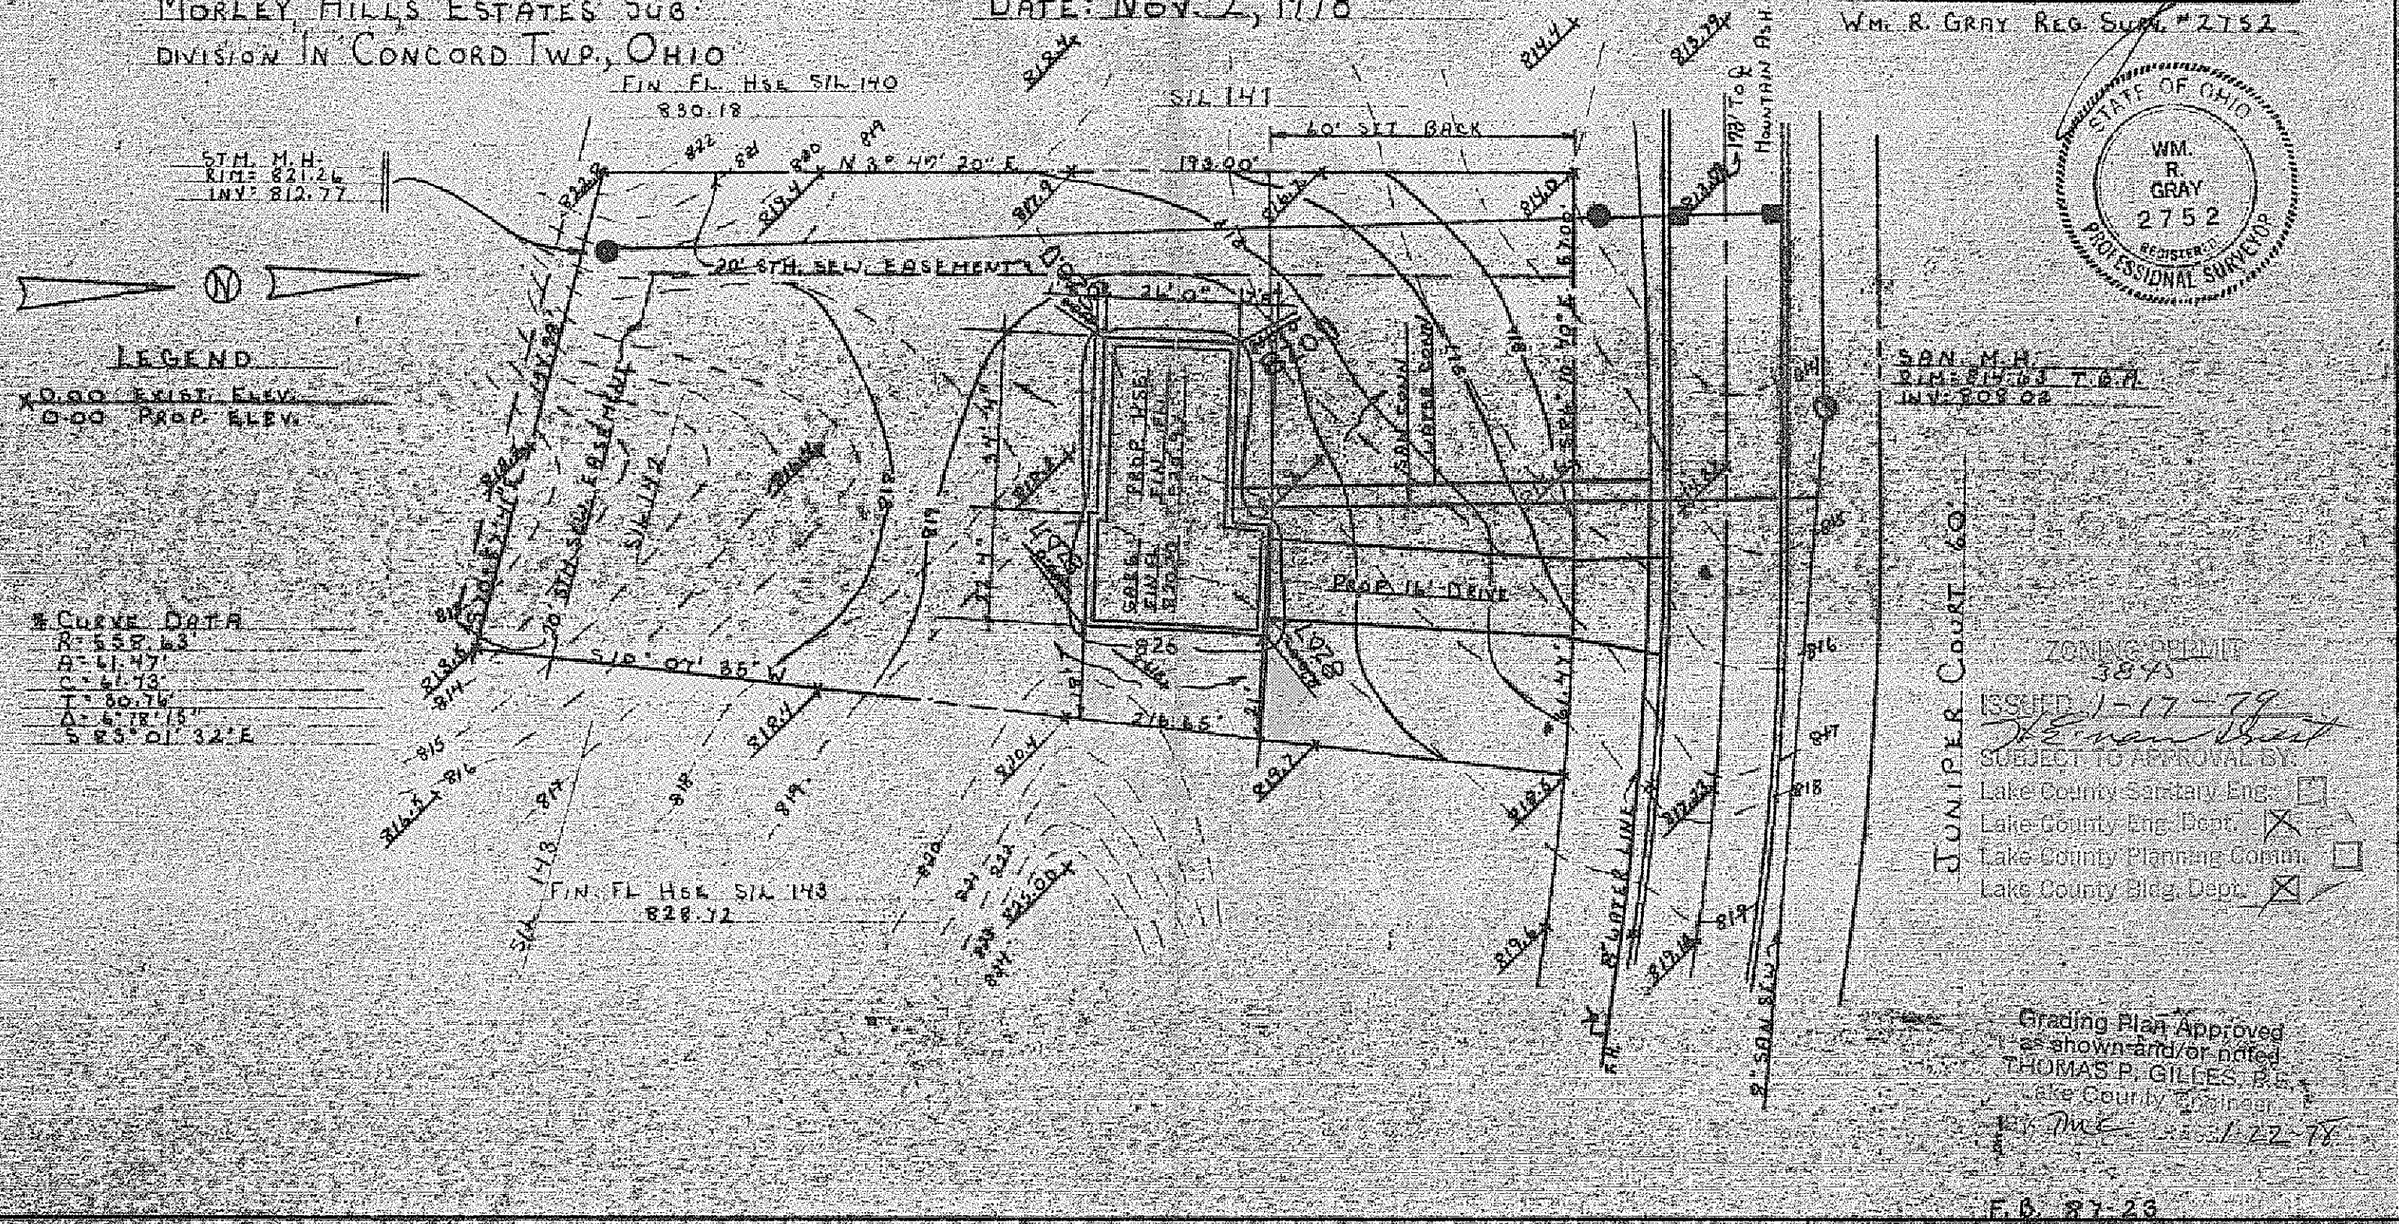

ZONING PERMIT
3845
ISSUED 1-17-79
SUBJECT TO APPROVAL BY:
Lake County Sanitary Eng. ☐
Lake County Eng. Dept. ☒
Lake County Planning Comm. ☐
Lake County Bldg. Dept. ☒

Grading Plan Approved
as shown and/or noted
THOMAS P. GILLES, P.E.
Lake County Engineer
By: [illegible] 1-22-78

F.B. 87-23