Grading Plan Approved
as shown and/or noted
THOMAS P. GILLES, P.E.
Lake County Engineer
By _____ Date 20 Jun 78

SITE PLAN:
SHANDLE CONSTRUCTION
8353 MENTOR AVE
MENTOR OHIO
BEING SUBLOT No 147 IN
MORLEY HILLS ESTATES No 3
IN CONCORD TWP, OHIO

* 0.00 EXIST. ELEV.
0.00 PROP. ELEV.

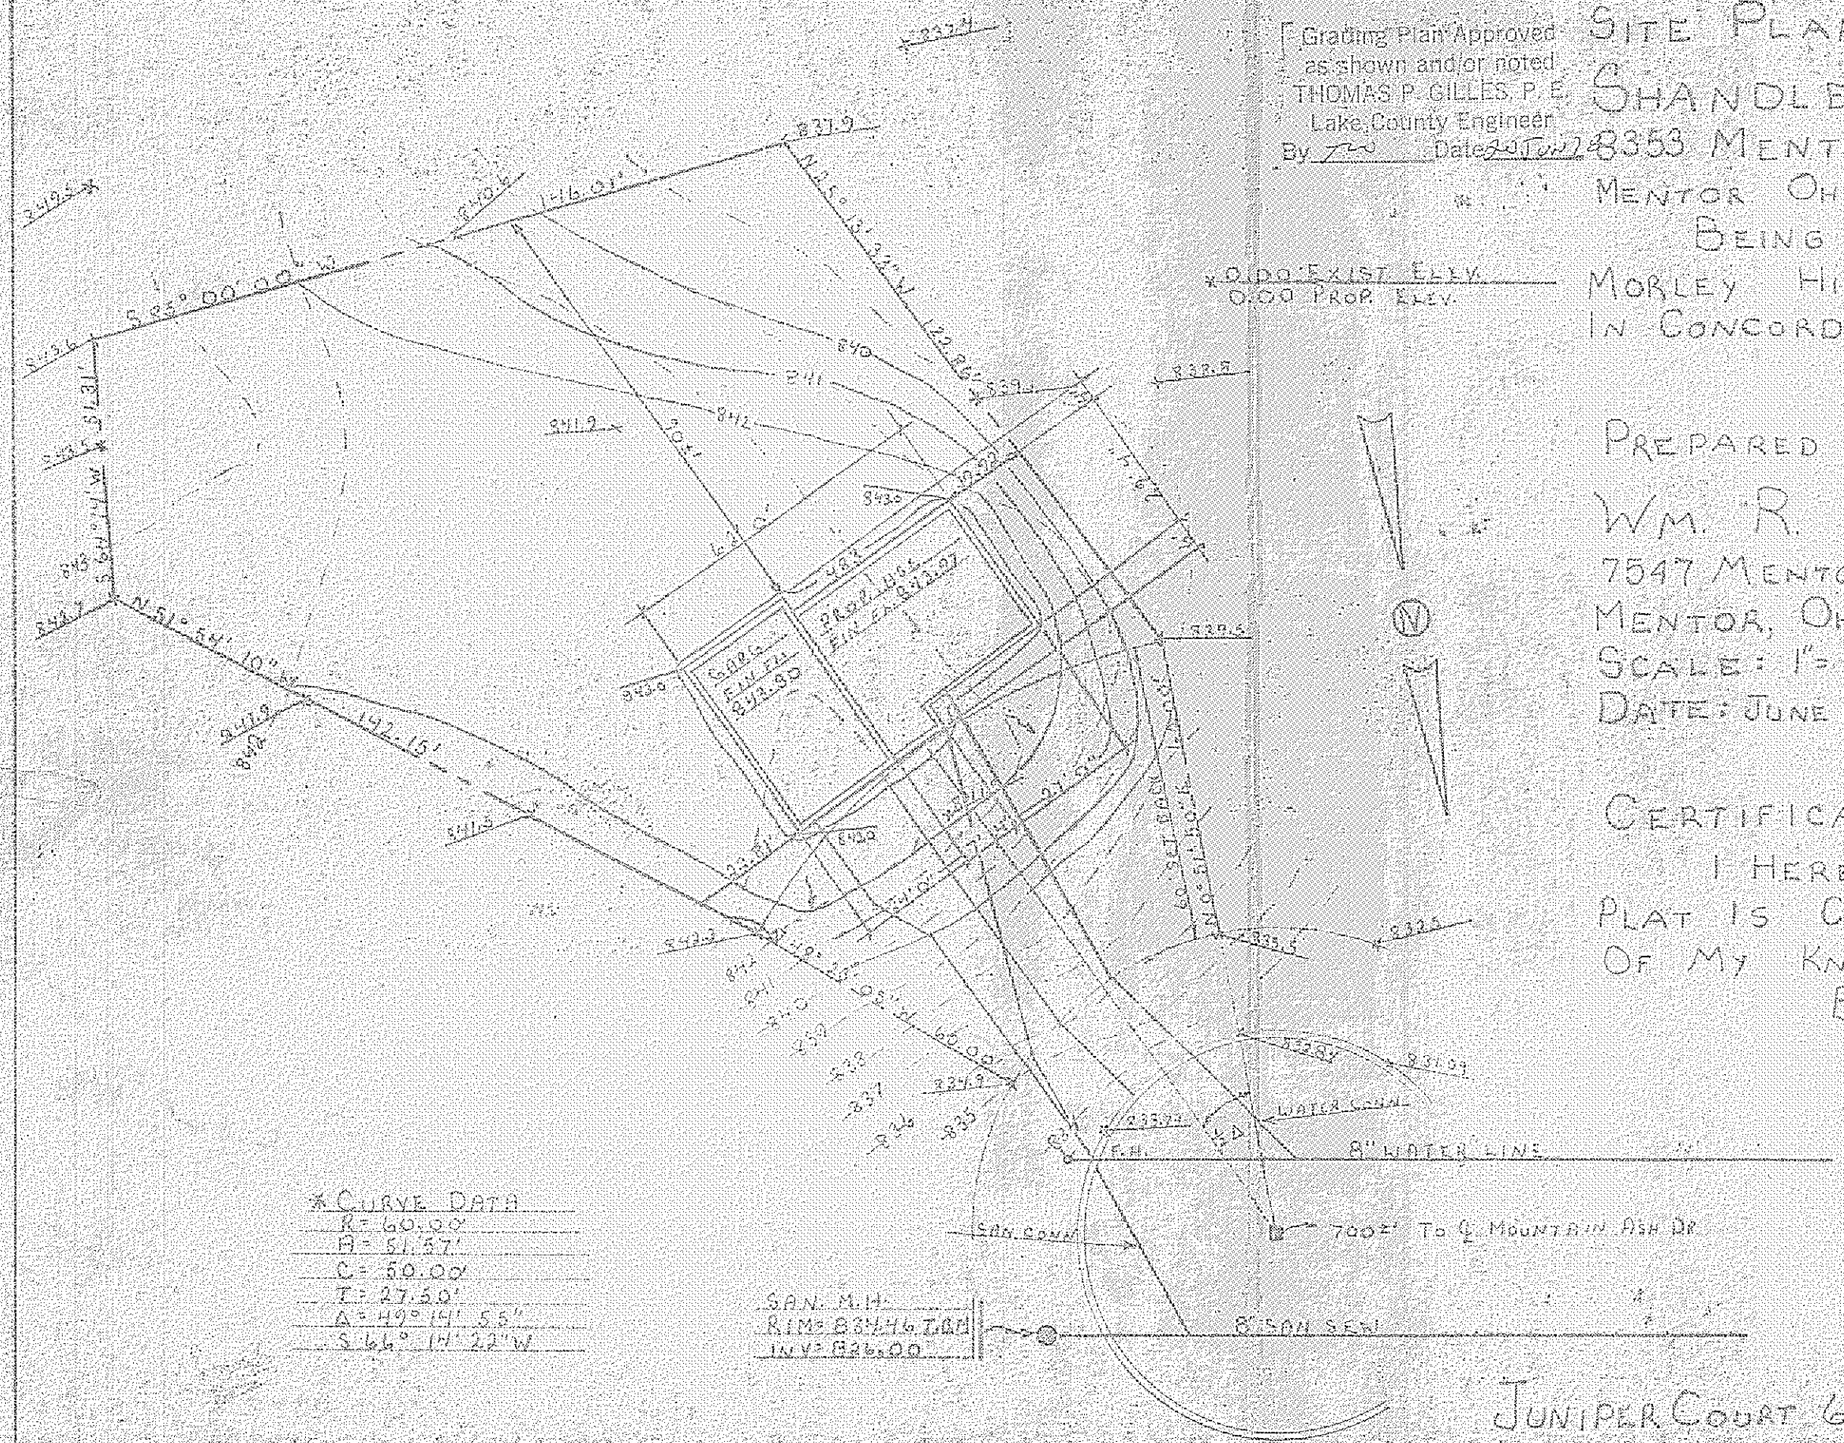

* CURVE DATA
R = 60.00'
A = 51.57'
C = 50.00'
T = 27.50'
Δ = 49° 14' 55"
S 64° 14' 22" W

PREPARED BY:
WM. R. GRAY ASSOC INC.
7547 MENTOR AVE
MENTOR, OHIO
SCALE: 1" = 30'
DATE: JUNE 13, 1978

1st Floor sq ft	1558
2nd " " "	1350
Garage	528
	4436

CERTIFICATION:
I HEREBY CERTIFY THAT THIS PLAT IS CORRECT TO THE BEST OF MY KNOWLEDGE
BY: Wm. R. Gray
WM. R. GRAY REG. SURV. # 2752

STATE OF OHIO
WM. R. GRAY
2752
REGISTERED
PROFESSIONAL SURVEYOR