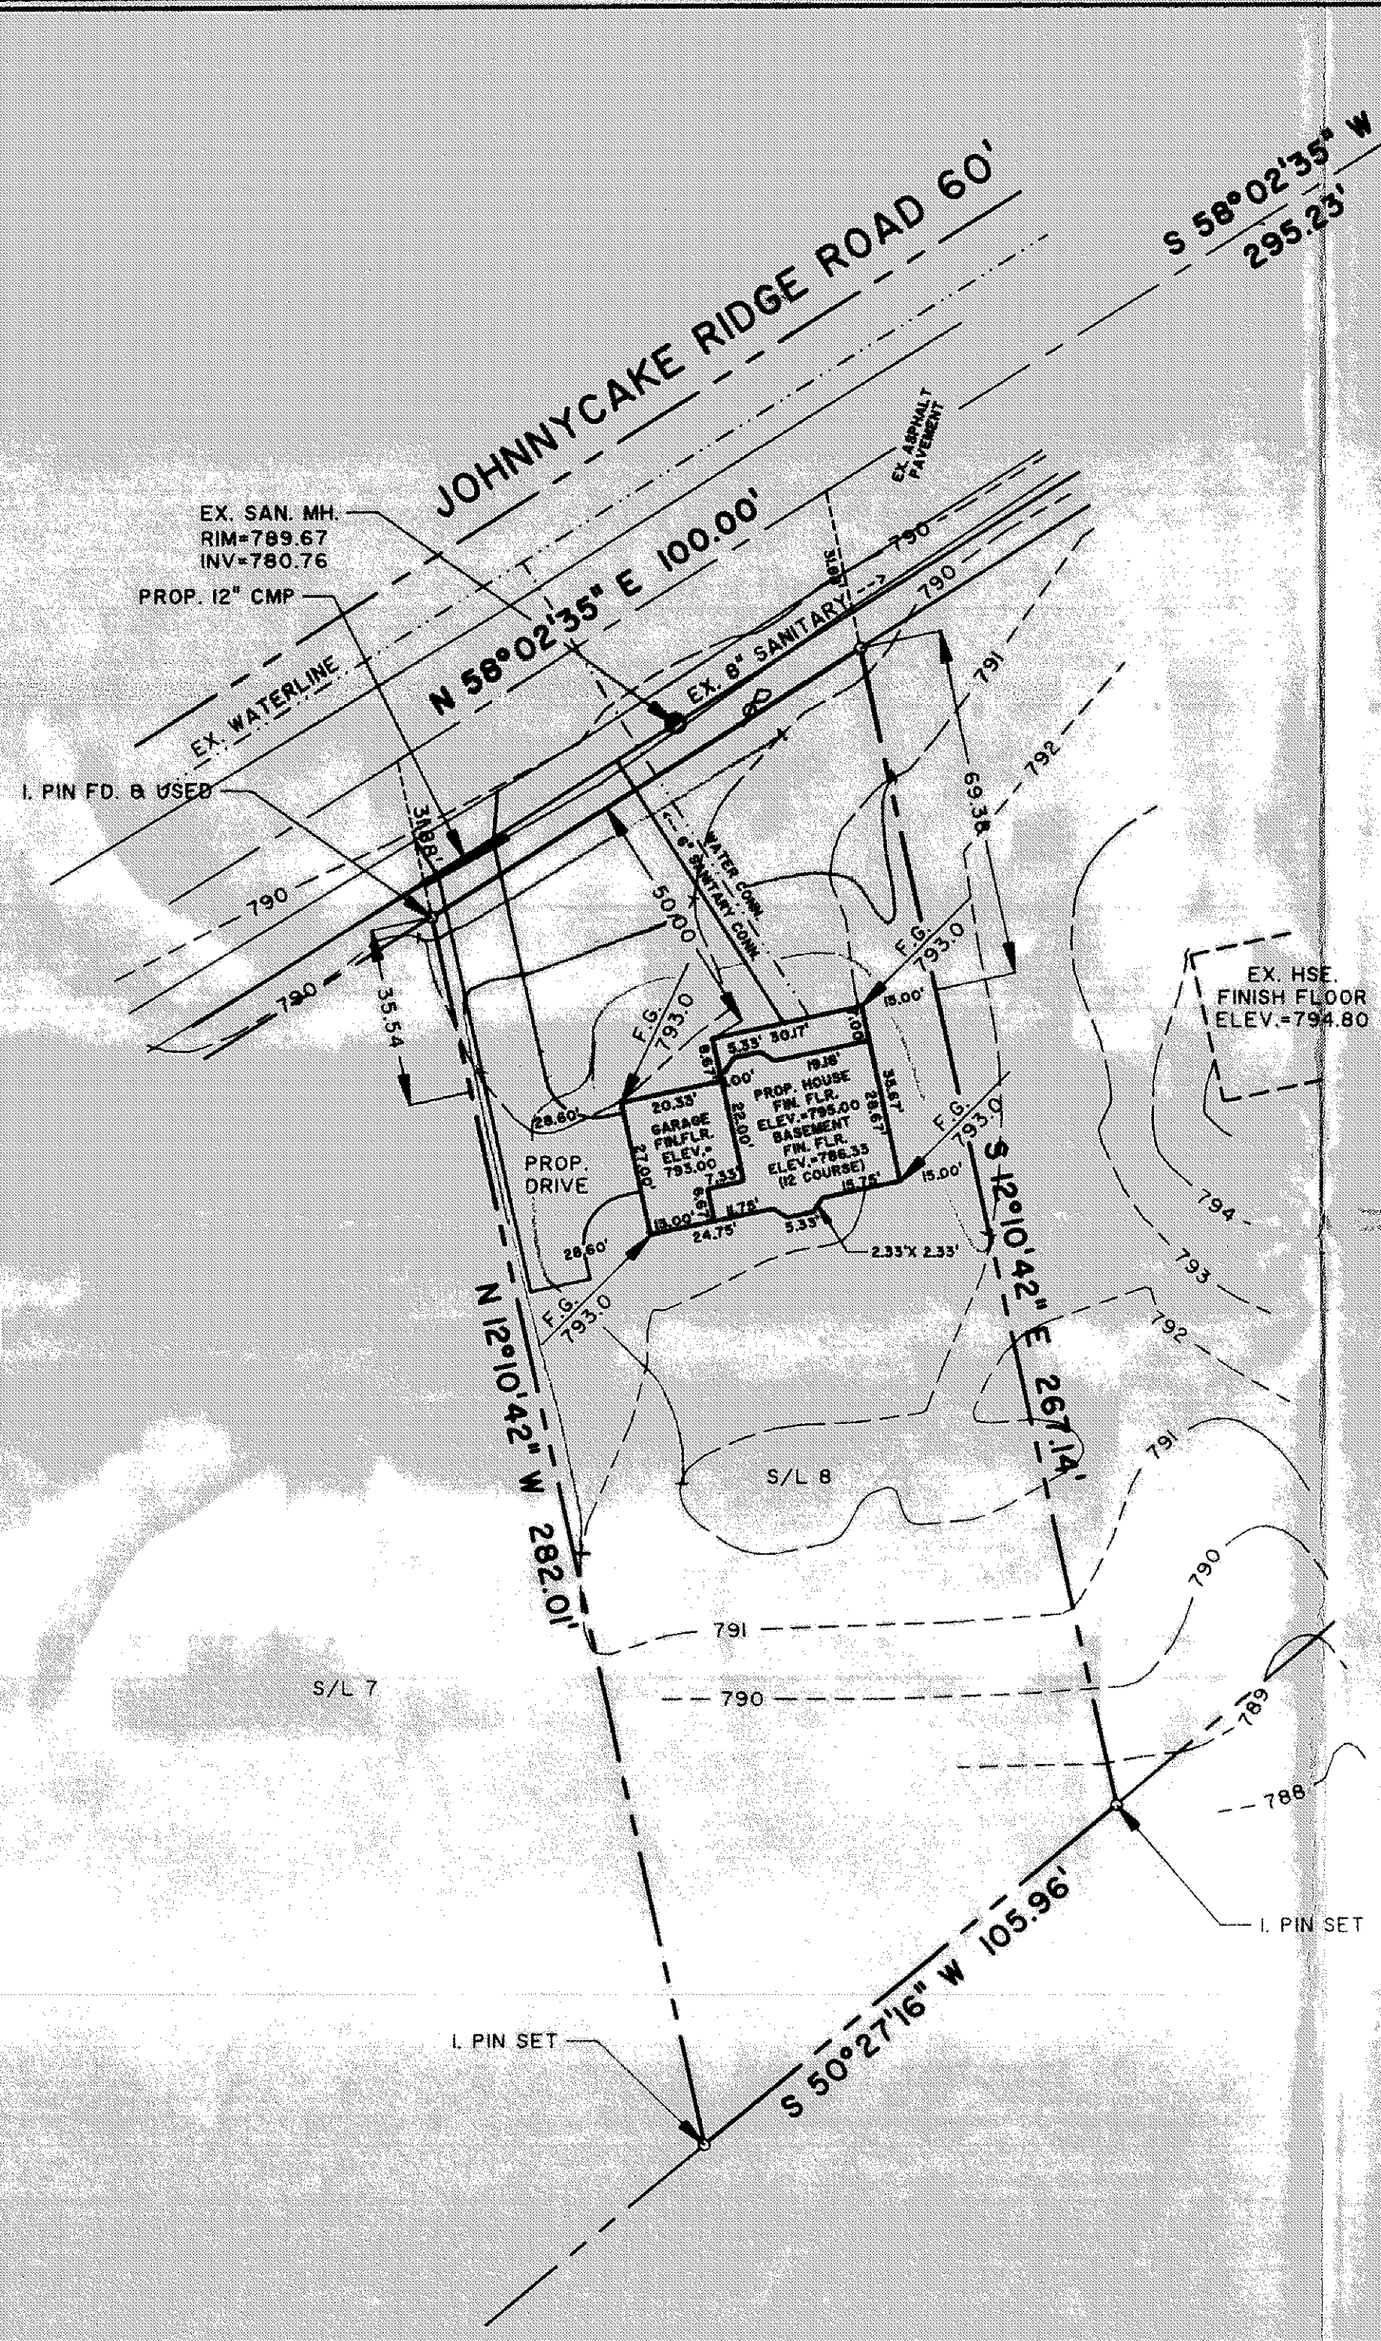

GRAPHIC SCALE

30 0 15 30 60 120

(IN FEET)

1 inch = 30 ft.

GENERAL NOTES:

1. DRIVEWAY APRON TO BE 6" THICK
2. BENCHMARK - RIM OF EXISTING SANITARY MANHOLE IN FRONT OF SUBLOT NO. 8, ELEV.=789.67

LEGEND

EXISTING CONTOUR
PROPOSED CONTOUR

100.00 / 100.00 — EXISTING ELEVATION / PROPOSED ELEVATION

STATE OF OHIO — DAVID W. NOVAK S-7507 — REGISTERED SURVEYOR

CERTIFICATION

"I THE UNDERSIGNED HEREBY CERTIFY THAT THIS TOPOGRAPHY INDICATED BY 1' CONTOURS AND ELEVATIONS SHOWN HEREON REPRESENTS AN ACTUAL SURVEY MADE BY ME ON THE 22nd DAY OF MARCH, 1996 AND THE ELEVATIONS WERE TAKEN AT APPROPRIATE INTERVALS AND AS OF THAT DAY THEY EXISTED AS INDICATED HEREON.

"I HEREBY CERTIFY THAT THIS PLAN WAS PREPARED BY ME AND IS CORRECT TO THE BEST OF MY KNOWLEDGE"

DAVID W. NOVAK, P.S. No. 7507

Examined and Approved
THOMAS P. GILLES, P.E.
Lake County Engineer
By bH Date 5-17-96
ODOT Right of Way Permit is Required

ZONING PERMIT #0596-8443
ISSUED 5/16/96

SUBJECT TO APPROVAL BY:
Lake County Sanitary Eng. ☐
Lake County Eng. Dept. ☒
Lake County Planning Comm. ☐
Lake County Bldg. Dept. ☒

PREPARED BY:

Himebaugh and Novak
Surveyors and Site Consultants
8663 Tyler Boulevard
Mentor, Ohio 44060-4346
(216) 974-7670, (216) 255-5900 FAX.

SITE PLAN: SUBLOT NO. 8, JOHNNYCAKE RIDGE ROAD
CONCORD TOWNSHIP, OH
PREPARED FOR: LITTLE MOUNTAIN HOMES, INC.
SCALE: 1" = 30'.
DATE: MAY 14, 1996
DRAWN BY: DAVID W. NOVAK

95058-008

FORM No. A-004 (01/17/94)