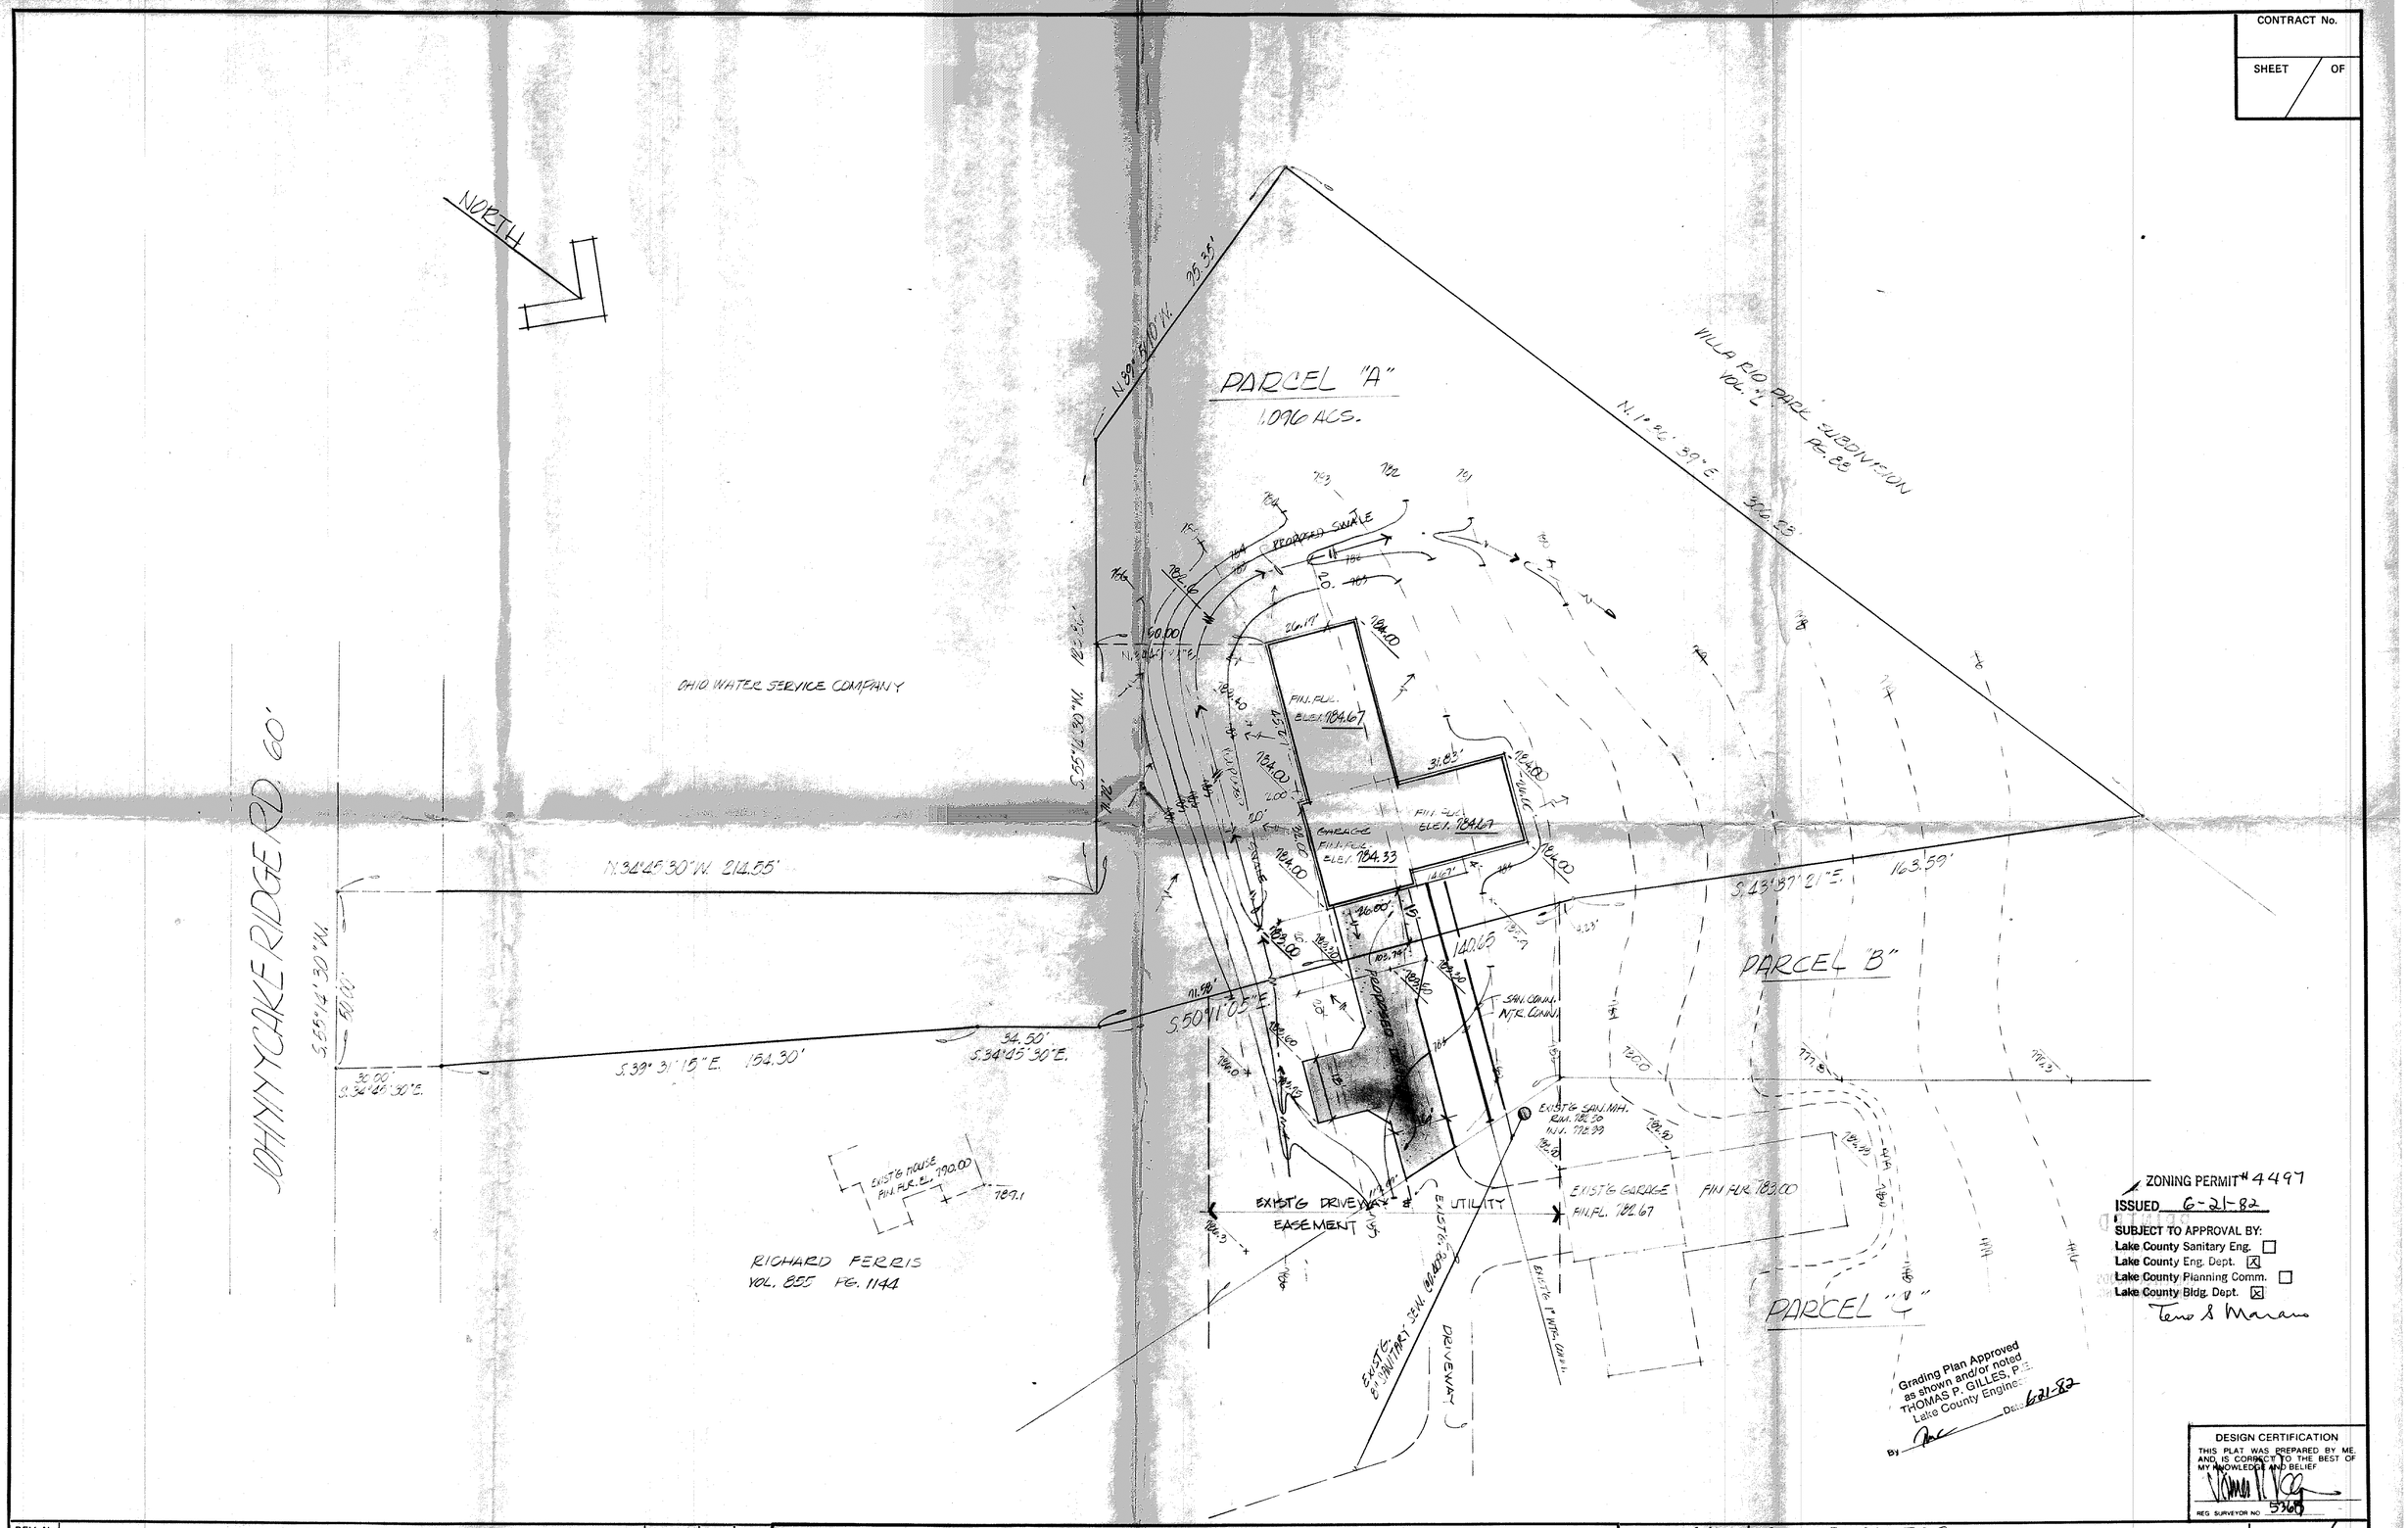


CONTRACT No.

SHEET / OF

ZONING PERMIT # 4497

ISSUED 6-21-82

SUBJECT TO APPROVAL BY:

Lake County Sanitary Eng. ☐

Lake County Eng. Dept. ☒

Lake County Planning Comm. ☐

Lake County Bldg. Dept. ☒

Teno S Marano

Grading Plan Approved as shown and/or noted THOMAS P. GILLES, P.E. Lake County Engineer

By [signature] Date 6-21-82

DESIGN CERTIFICATION

THIS PLAT WAS PREPARED BY ME AND IS CORRECT TO THE BEST OF MY KNOWLEDGE AND BELIEF

[signature]

REG. SURVEYOR NO. 5368

| REV. No. | DESCRIPTION | DATE | BY | CH'K'D |
|---|---|---|---|---|
| | | | | |

**COLPETZER · WOODS**
CONSULTANTS, INC.
MENTOR, OHIO 44060

DATE June 9, 1982
SCALE: HOR. 1"=20'
VERT.
DRAWN BY G. Berkow
CH'K'D BY
F.B. # PG.

SITE PLAN FOR:
B.S.M. INC.
1251 MADISON AVE., PAINESVILLE, OHIO.
BEING A PART OF LOT 25 & 19, INTRACT 4, CONCORD TWP, OHIO

SHEET 1 / 1 OF

CONTRACT No. 82-076