7610

## Site Plan For:

Charles Rudolf
10311 Page Drive
Mentor, Ohio
Being Parcel Number 2
On Relocated Kellogg Road
In Concord Township, Ohio

## Prepared By:

Wm. Gray & Assoc. Inc.
7547 Mentor Ave
Mentor, Ohio
Scale: 1" = 30'
Date: August 15, 1977

## Certification:

I Hereby Certify That This Plat Is Correct To The Best Of My Knowledge

By: Wm. R. Gray
Wm R Gray Reg S Surv #2752

STATE OF OHIO
WM. R. GRAY
2752
REGISTERED
PROFESSIONAL SURVEYOR

ZONING PERMIT
Approved 8-18-77

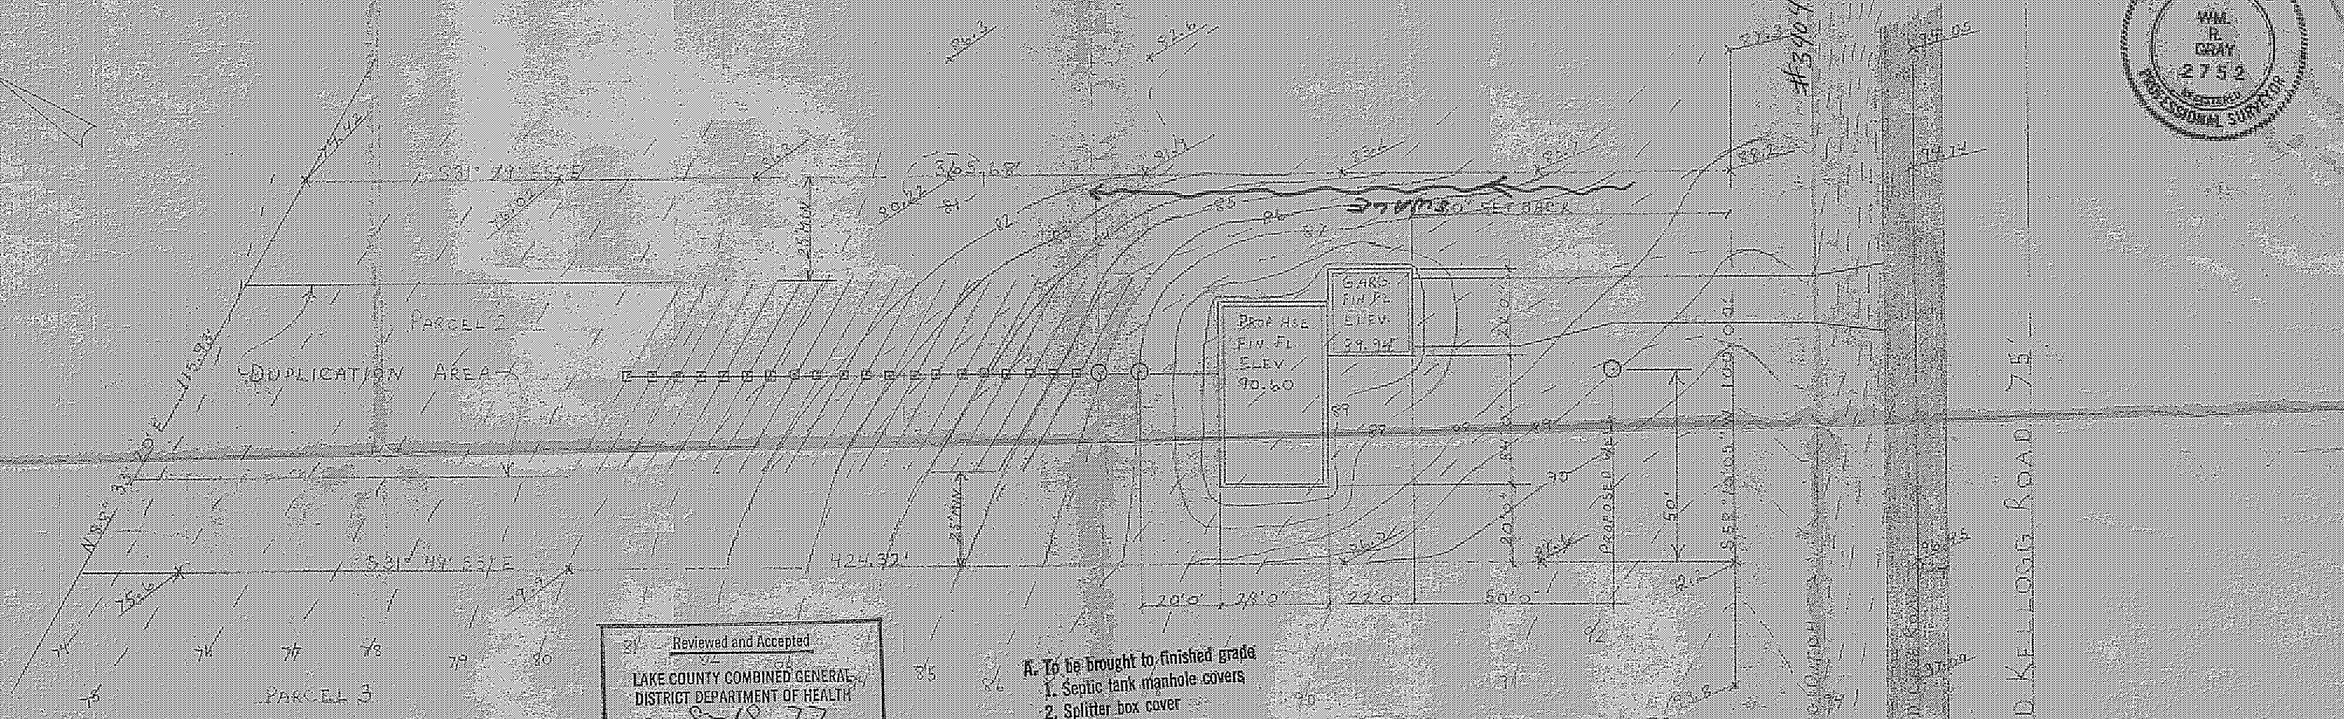


Reviewed and Accepted
LAKE COUNTY COMBINED GENERAL DISTRICT DEPARTMENT OF HEALTH
Date 8-18-77
FRED C. KLUTH, M. D.
Health Commissioner
By Harold B. Mavis

A. To be brought to finished grade
1. Septic tank manhole covers
2. Splitter box cover
3. Distribution box cover
4. Vent Pipes
B. No footer drains or downspouts to be discharged into septic tanks
C. All waste water to be discharged into septic tanks

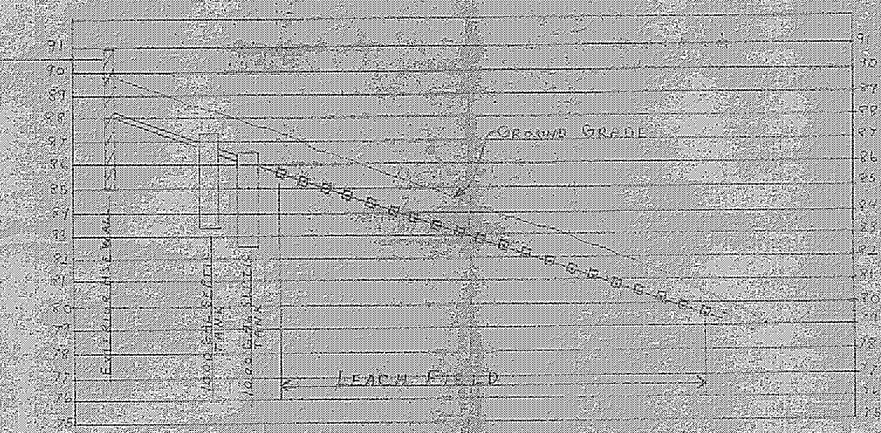


Septic Profile
Scale: Horz 1" = 30' Vert 1" = 5'

County Engineer
8-17-77