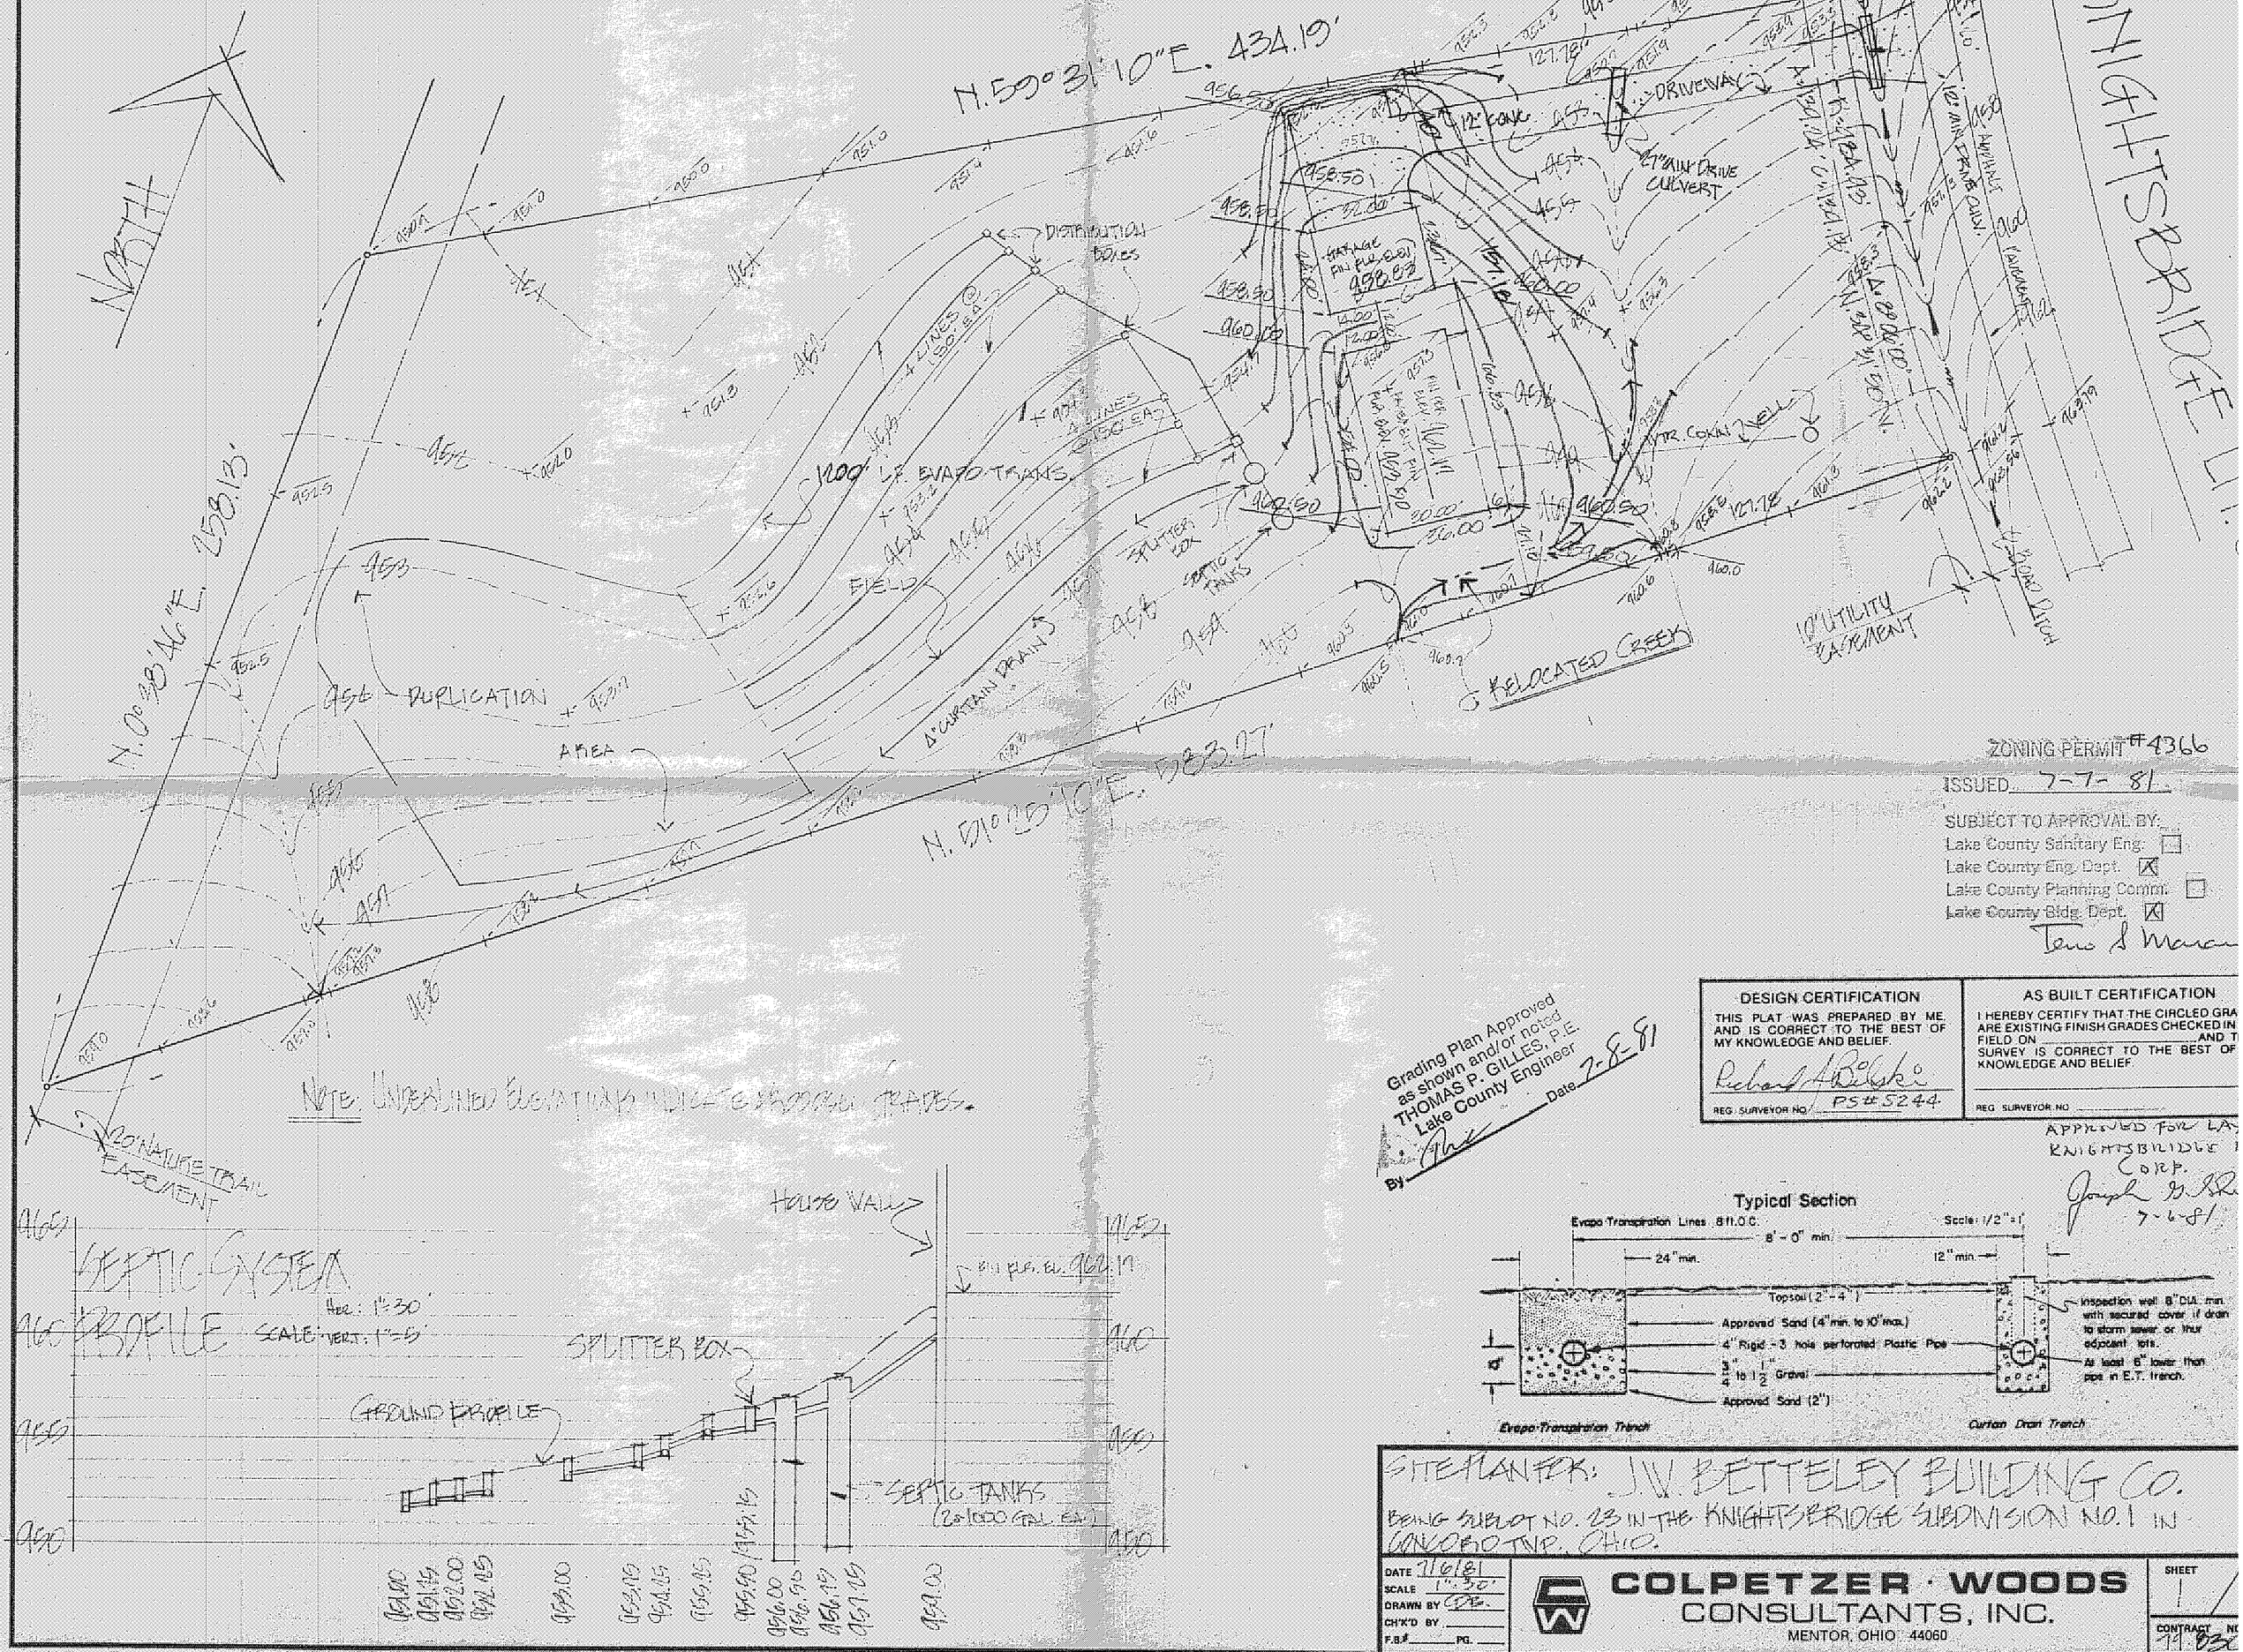

ZONING PERMIT #4366
ISSUED 7-7-81
SUBJECT TO APPROVAL BY:
Lake County Sanitary Eng. ☐
Lake County Eng. Dept. ☒
Lake County Planning Comm. ☐
Lake County Bldg. Dept. ☒
Terrence J. Marcus

DESIGN CERTIFICATION	AS BUILT CERTIFICATION
THIS PLAT WAS PREPARED BY ME, AND IS CORRECT TO THE BEST OF MY KNOWLEDGE AND BELIEF.	I HEREBY CERTIFY THAT THE CIRCLED GRA ARE EXISTING FINISH GRADES CHECKED IN FIELD ON ____ AND T SURVEY IS CORRECT TO THE BEST OF KNOWLEDGE AND BELIEF.
Robert A. Bolski	
REG. SURVEYOR NO. PS # 5244	REG. SURVEYOR NO.

Grading Plan Approved as shown and/or noted
THOMAS P. GILLES, P.E.
Lake County Engineer
By _____ Date 7-8-81

APPROVED FOR LA
KNIGHTSBRIDGE
CORP.
Joseph A. R
7-6-81

Typical Section

SITE PLAN FOR: J.W. BETTELEY BUILDING CO.
BEING SUBLOT NO. 23 IN THE KNIGHTSBRIDGE SUBDIVISION NO. 1 IN CONCORD TWP., OHIO.

DATE 7/6/81
SCALE 1"=30'
DRAWN BY CWB
CH'K'D BY
F.B.# PG.

COLPETZER · WOODS
CONSULTANTS, INC.
MENTOR, OHIO 44060

SHEET 1
CONTRACT NO. 81-83