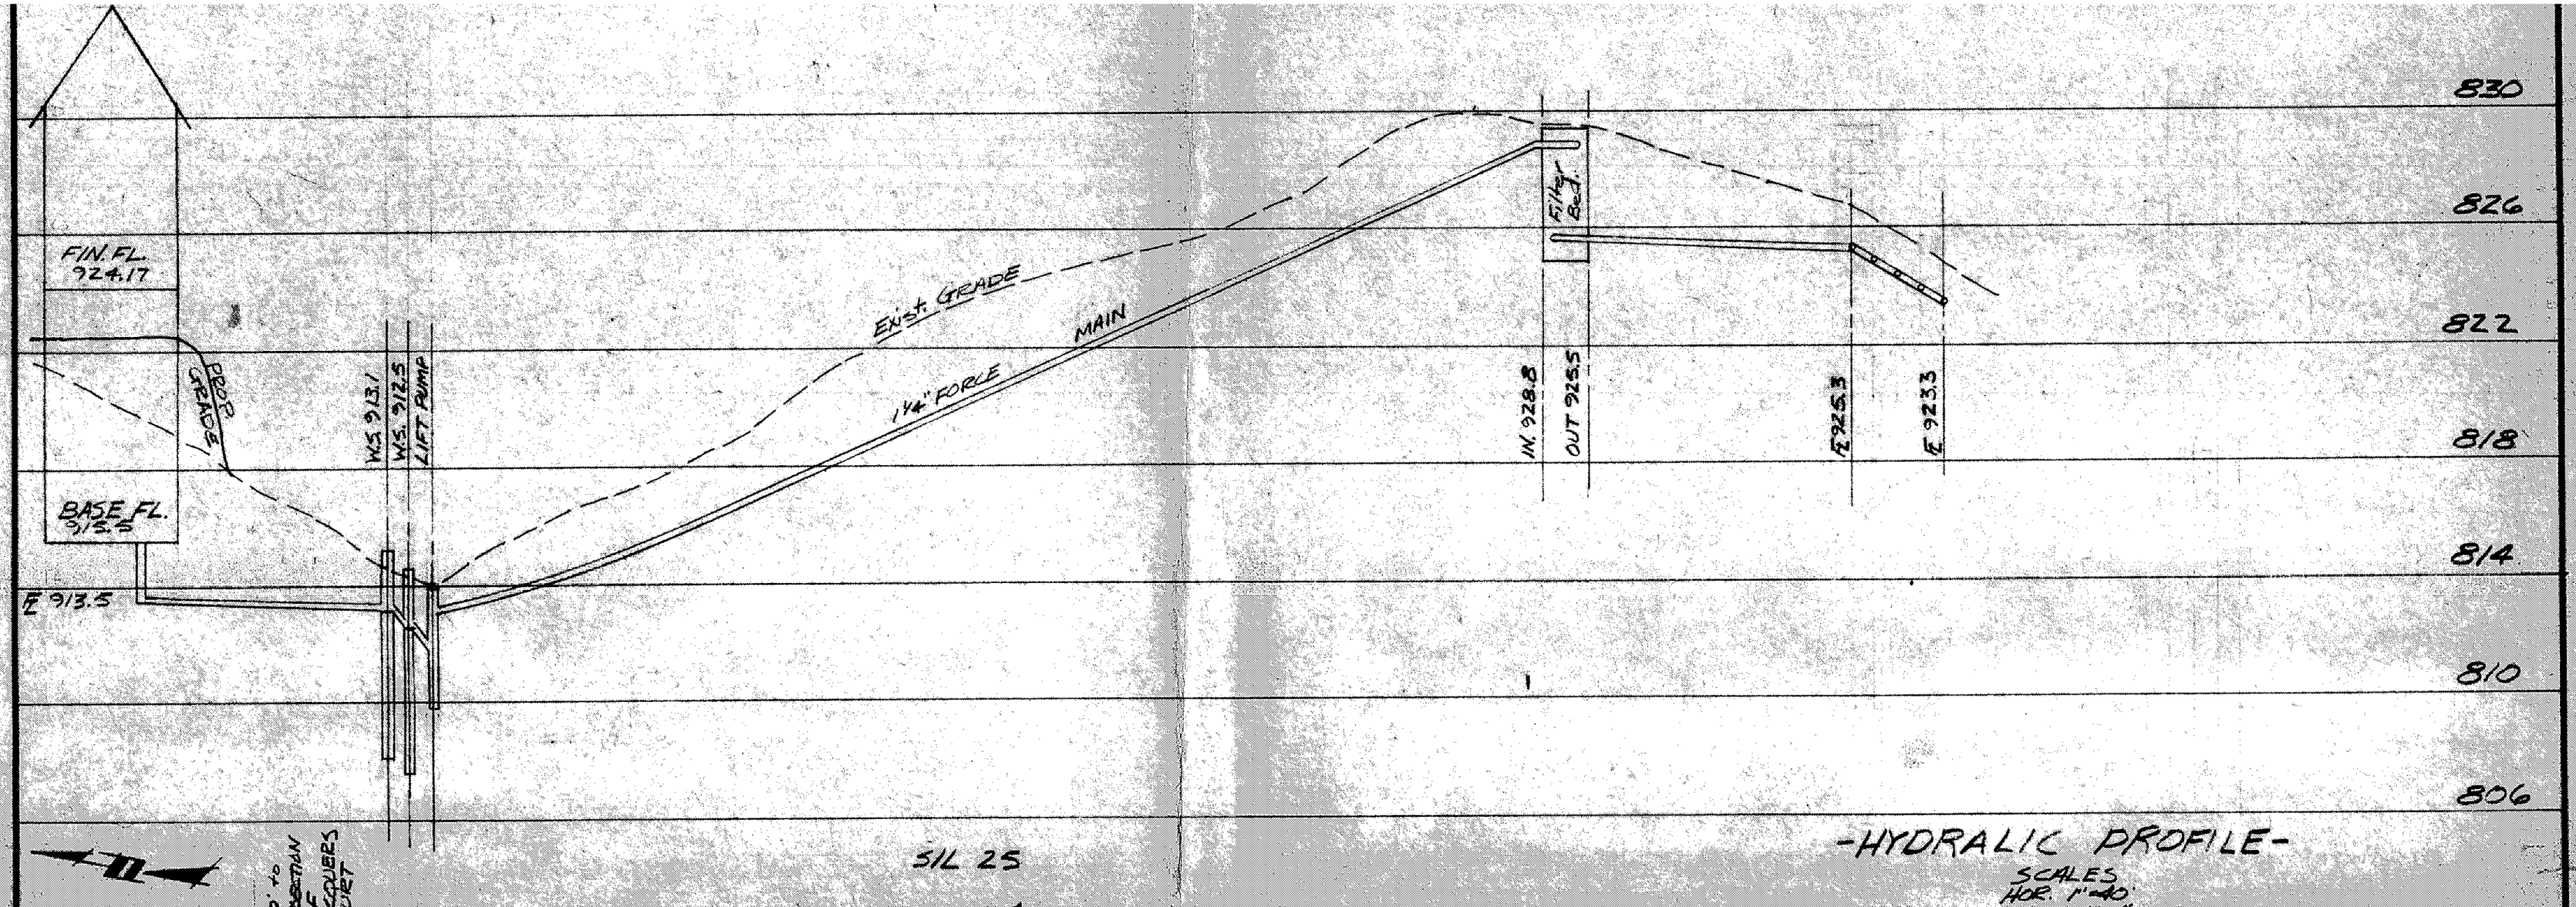

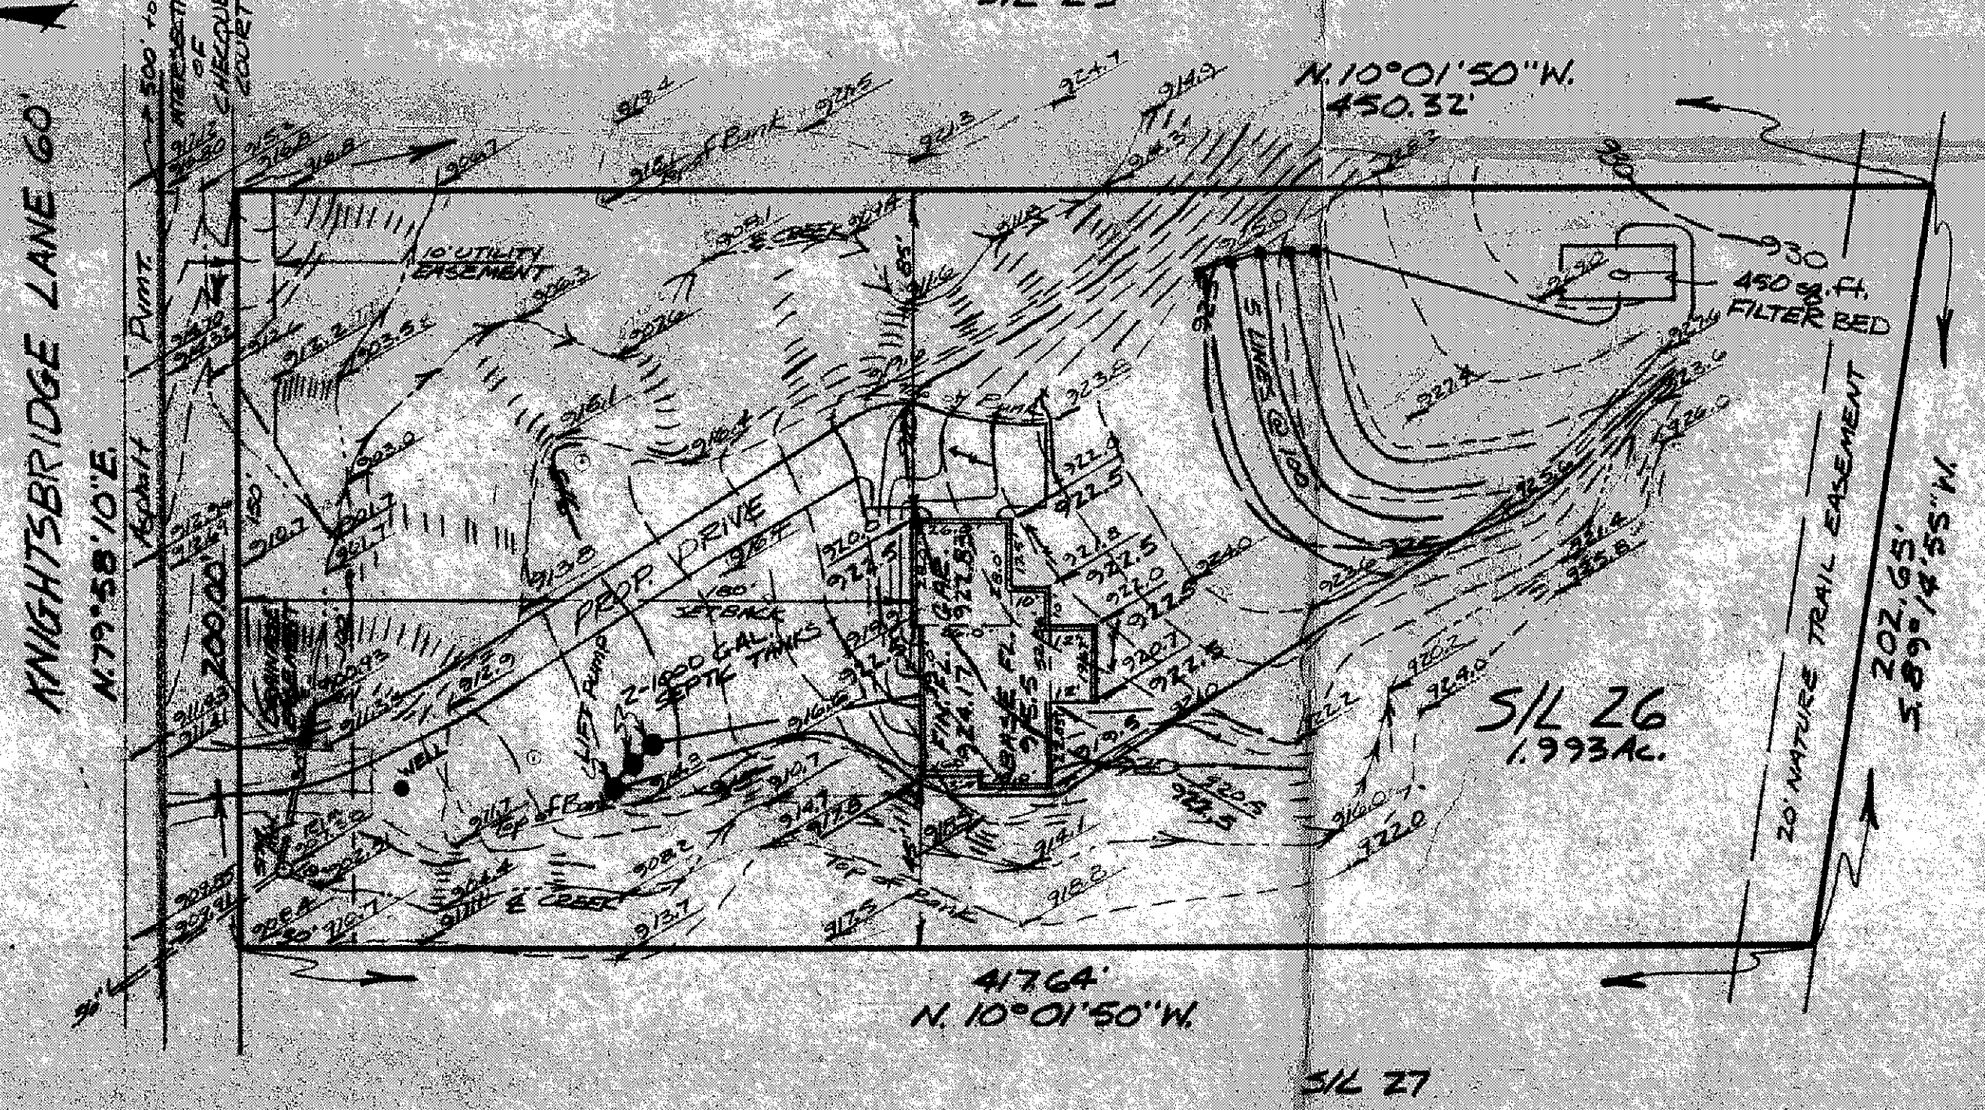

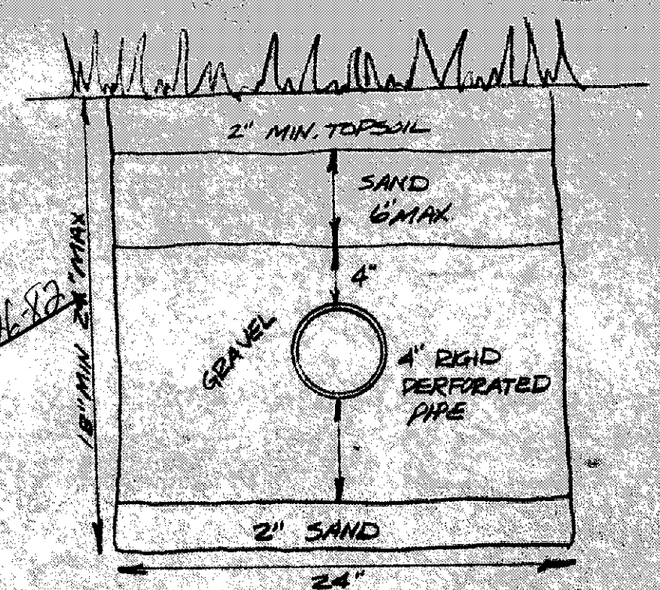

-TRENCH DETAIL-
NO SCALE

Grading Plan Approved as shown and/or noted
THOMAS P. GILLES, P.E.
Lake County Engineer
By
Date 4-26-82

ZONING PERMIT #4475
ISSUED 4-23-82

SUBJECT TO APPROVAL BY:
Lake County Sanitary Eng. ☐
Lake County Eng. Dept. ☒
Lake County Planning Comm. ☐
Lake County Bldg. Dept. ☒
Tom J Marano

DESIGN CERTIFICATION
THIS PLAT WAS PREPARED BY ME AND IS CORRECT TO THE BEST OF MY KNOWLEDGE AND BELIEF
PS#5244

AS BUILT CERTIFICATION
I HEREBY CERTIFY THAT THE GRADES AND EXISTING IMPROVEMENTS SHOWN HEREON WERE FIELD ON ... AND THAT SAID SURVEY IS CORRECT TO THE BEST OF MY KNOWLEDGE AND BELIEF

SITE PLAN for:
BETTELEY BUILDERS
RESIDENCE FOR MR. & MRS. SHOWBURGER ON SIL 26 OF KNIGHTSBRIDGE SUBDIVISION N°2 BEING PARTS OF ORIG. LOTS N°s 182, TRACT 4, CONCORD TWP., OHIO.

DATE 04/21/82
SCALE 1"=40'
DRAWN BY Thom S
CH'D. BY
P.J. NO.

COLPETZER · WOODS
CONSULTANTS, INC.
MENTOR, OHIO 44060

SHEET 1 OF 1
CONTRACT NO. 82-039