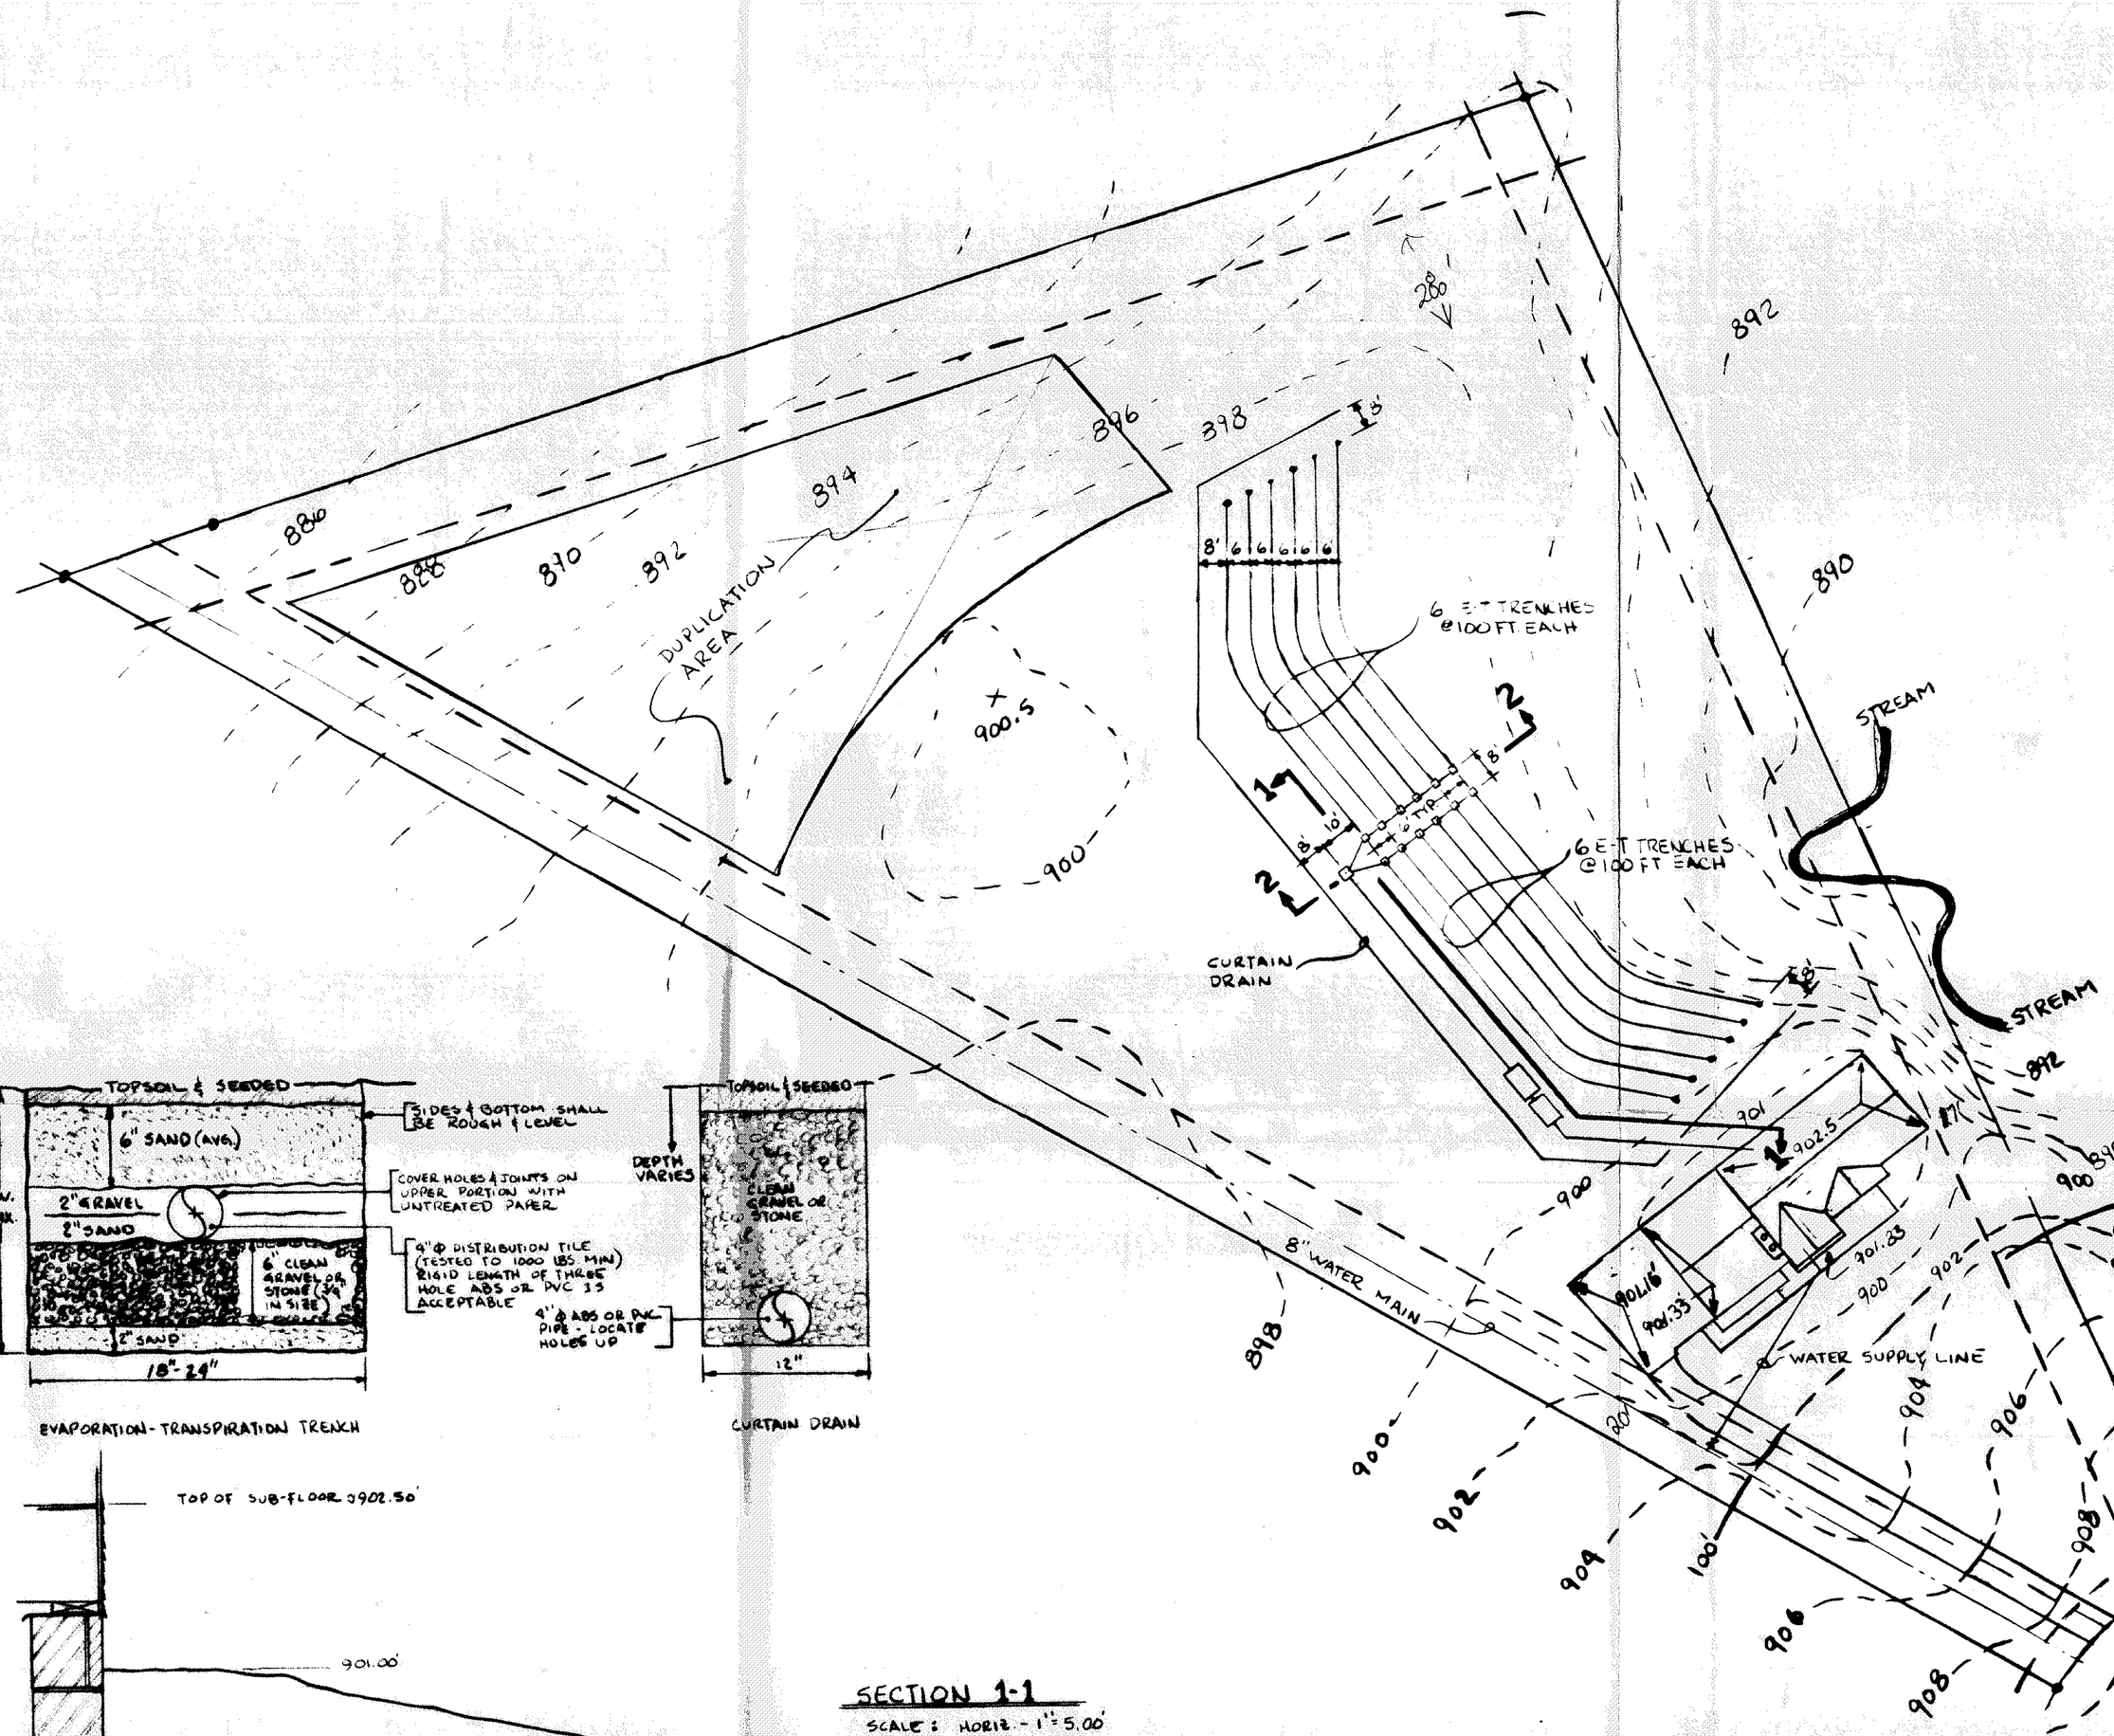

SECTION 2-2

SCALE: HORIZ. - 1" = 10.0'
VERT. - 1" = 1.0'

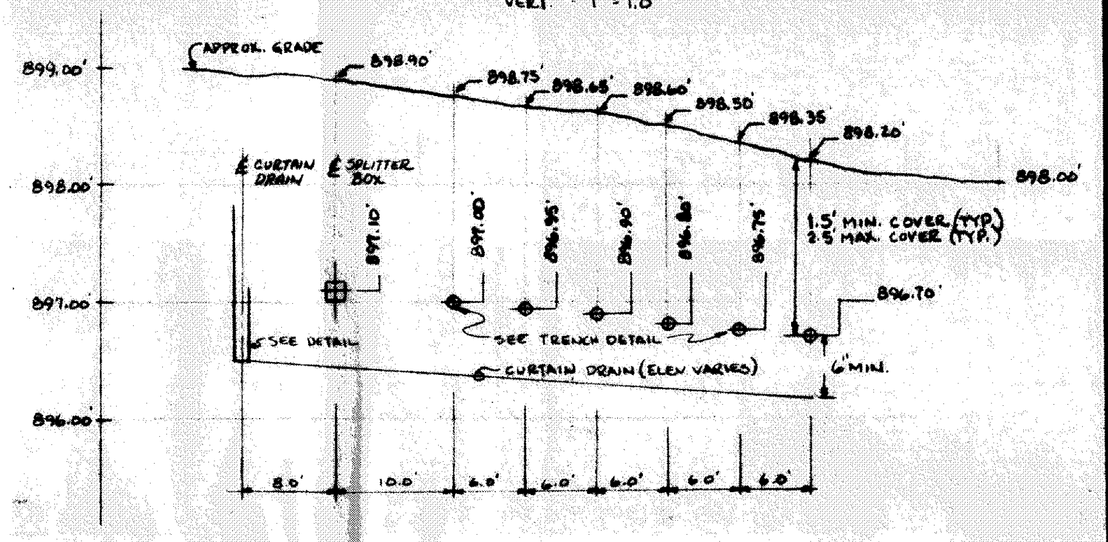

NOTES

1. ALL CONSTRUCTION SHALL CONFORM TO THE REGULATIONS OF THE BOARD OF HEALTH OF THE LAKE COUNTY GENERAL HEALTH DISTRICT - SEWAGE TREATMENT AND DISPOSAL CODE.
2. DOWNSPOUTS SHALL BE DRAINED AWAY FROM E-T TRENCHES.
3. WATER SAVING FIXTURES TO BE SPECIFIED.
4. SUMP PUMPS, IF USED, SHALL NOT BE CONNECTED TO SEWAGE SYSTEM.
5. MANHOLES ON SEPTIC TANKS, SPLITTER BOX, AND DISTRIBUTION BOXES MUST BE BROUGHT UP TO GRADE.
6. NO TREES ARE PERMITTED IN THE SEWAGE DISPOSAL AREA.
7. NO CLAY SOIL IS TO BE USED FOR COVER MATERIAL.

ZONING PERMIT # 5727
ISSUED 3-16-88

SUBJECT TO APPROVAL BY:
Lake County Sanitary Engr. ☐
Lake County Bldg. Dept. ☒
Lake County Planning Comm. ☐
Lake County Bldg. Dept. ☒

STATE OF OHIO — HIRAM REPPERT — REGISTERED PROFESSIONAL ENGINEER

Hiram Reppert

Teno S. Marano

Grading Plan Approved as shown and/or noted
THOMAS P. GILLES, P.E.
Lake County Engineer
By Teno Date 3/17/88

EVAPORATION-TRANSPIRATION TRENCH

CURTAIN DRAIN

SECTION 1-1
SCALE: HORIZ. - 1" = 5.00'
VERT. - 1" = 1.00'

GRADING PLAN S/L 31

9715 KNIGHTSBRIDGE LANE CONCORD TOWNSHIP

MADE	CHECKED	ENGINEER APPROVALS				
HHR						

SCALE 1" = 30.00'

REPPERT

2/2