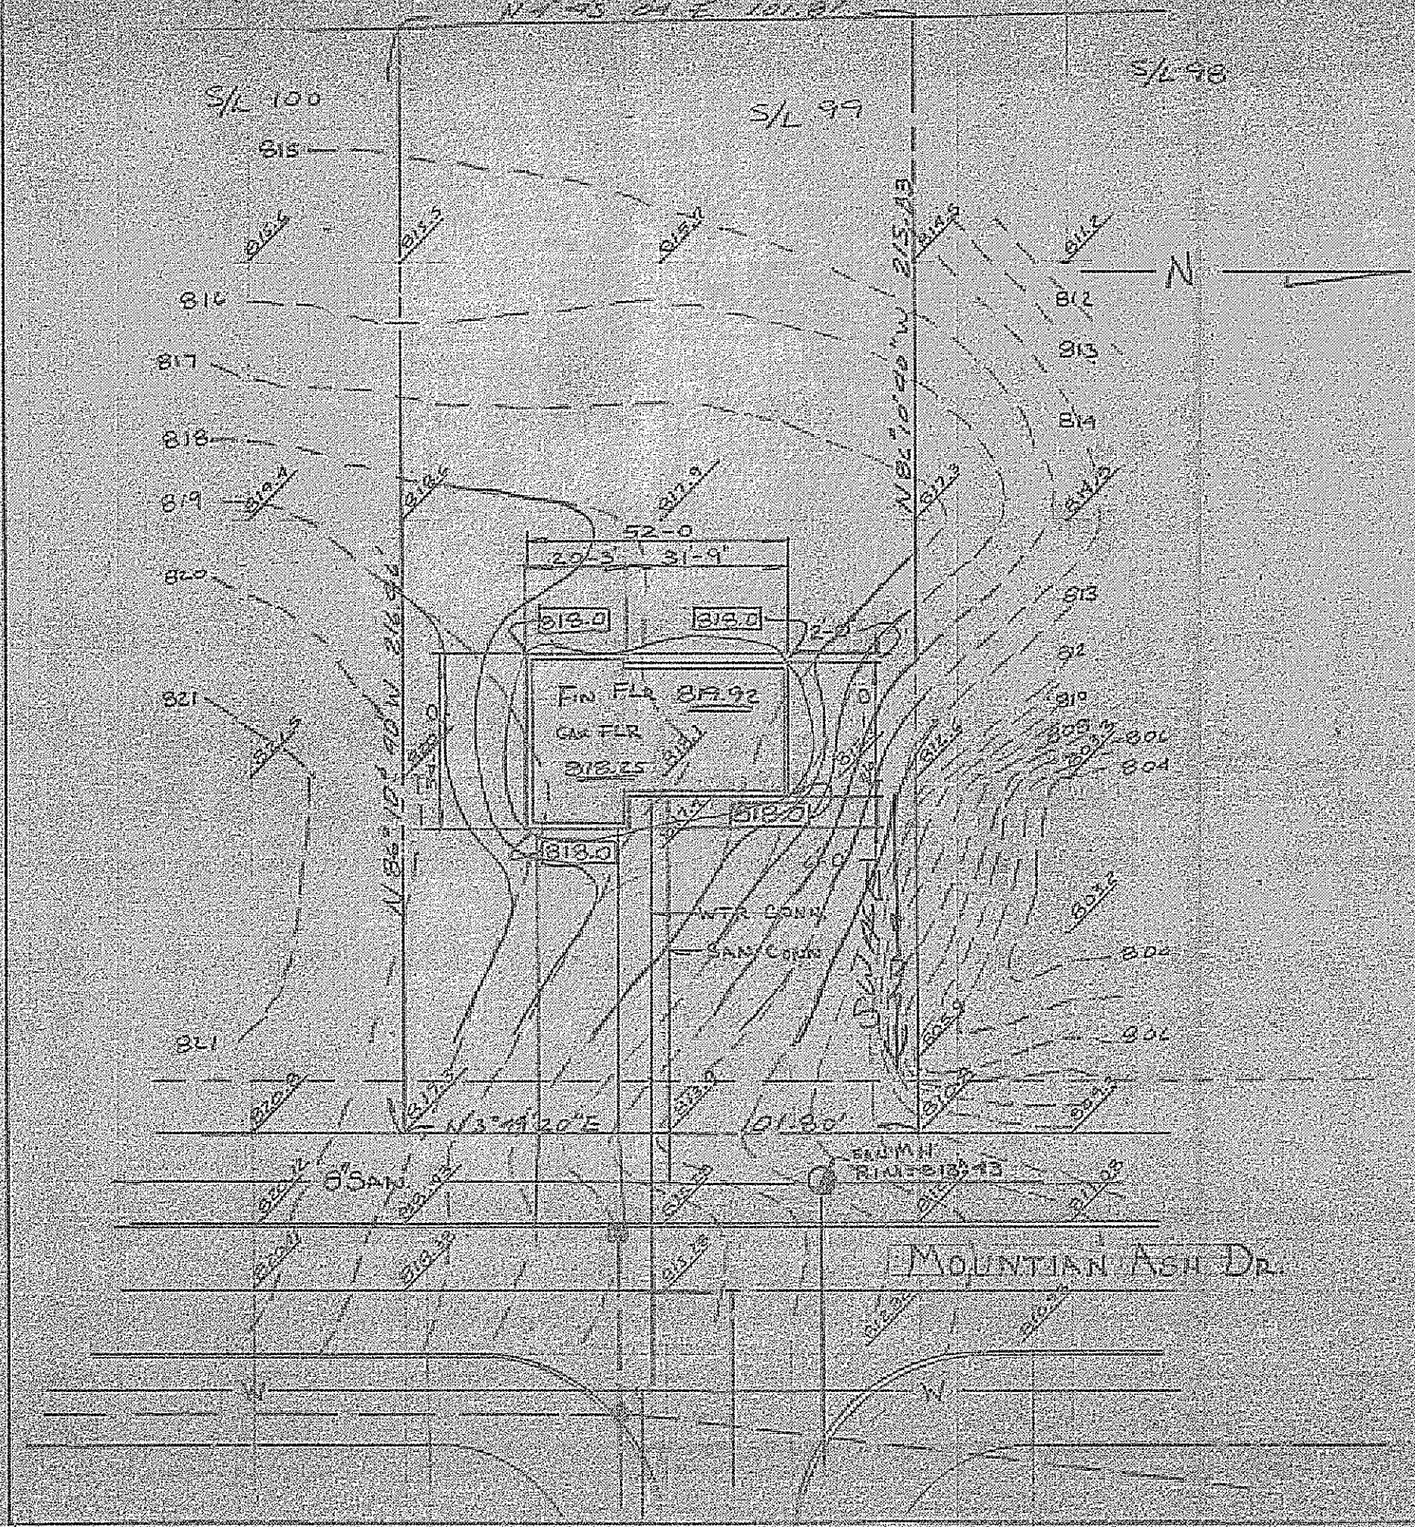

SITE PLAN FOR

SHANDLE CONSTRUCTION
8353 MENTOR AVE.
MENTOR, OHIO
BEING SUBLOT NUMBER 99
IN MORLEY HILLS ESTATES SUBD.
NO 3 IN CONCORD TOWNSHIP,
LAKE COUNTY OHIO

3428

PREPARED BY

WM R. GRAY AND ASSOC. INC.
7547 MENTOR AVE.
MENTOR, OHIO

ZONING PERMIT

Approved 9-14-77

SCALE 1-30 DATE ~~SEPT 1~~, 1977

H E van Duest

CERTIFICATION

I HEREBY CERTIFY THAT THIS PLAT IS CORRECT TO THE BEST OF MY KNOWLEDGE BY Wm R Gray

Grading Plan Approved as shown and/or noted
THOMAS P. GILLES, P. E.
Lake County Engineer
By [illegible] Date 27 Sept 77
7730 Mountain Ash

STATE OF OHIO
WM. R. GRAY
2752
PROFESSIONAL SURVEYOR