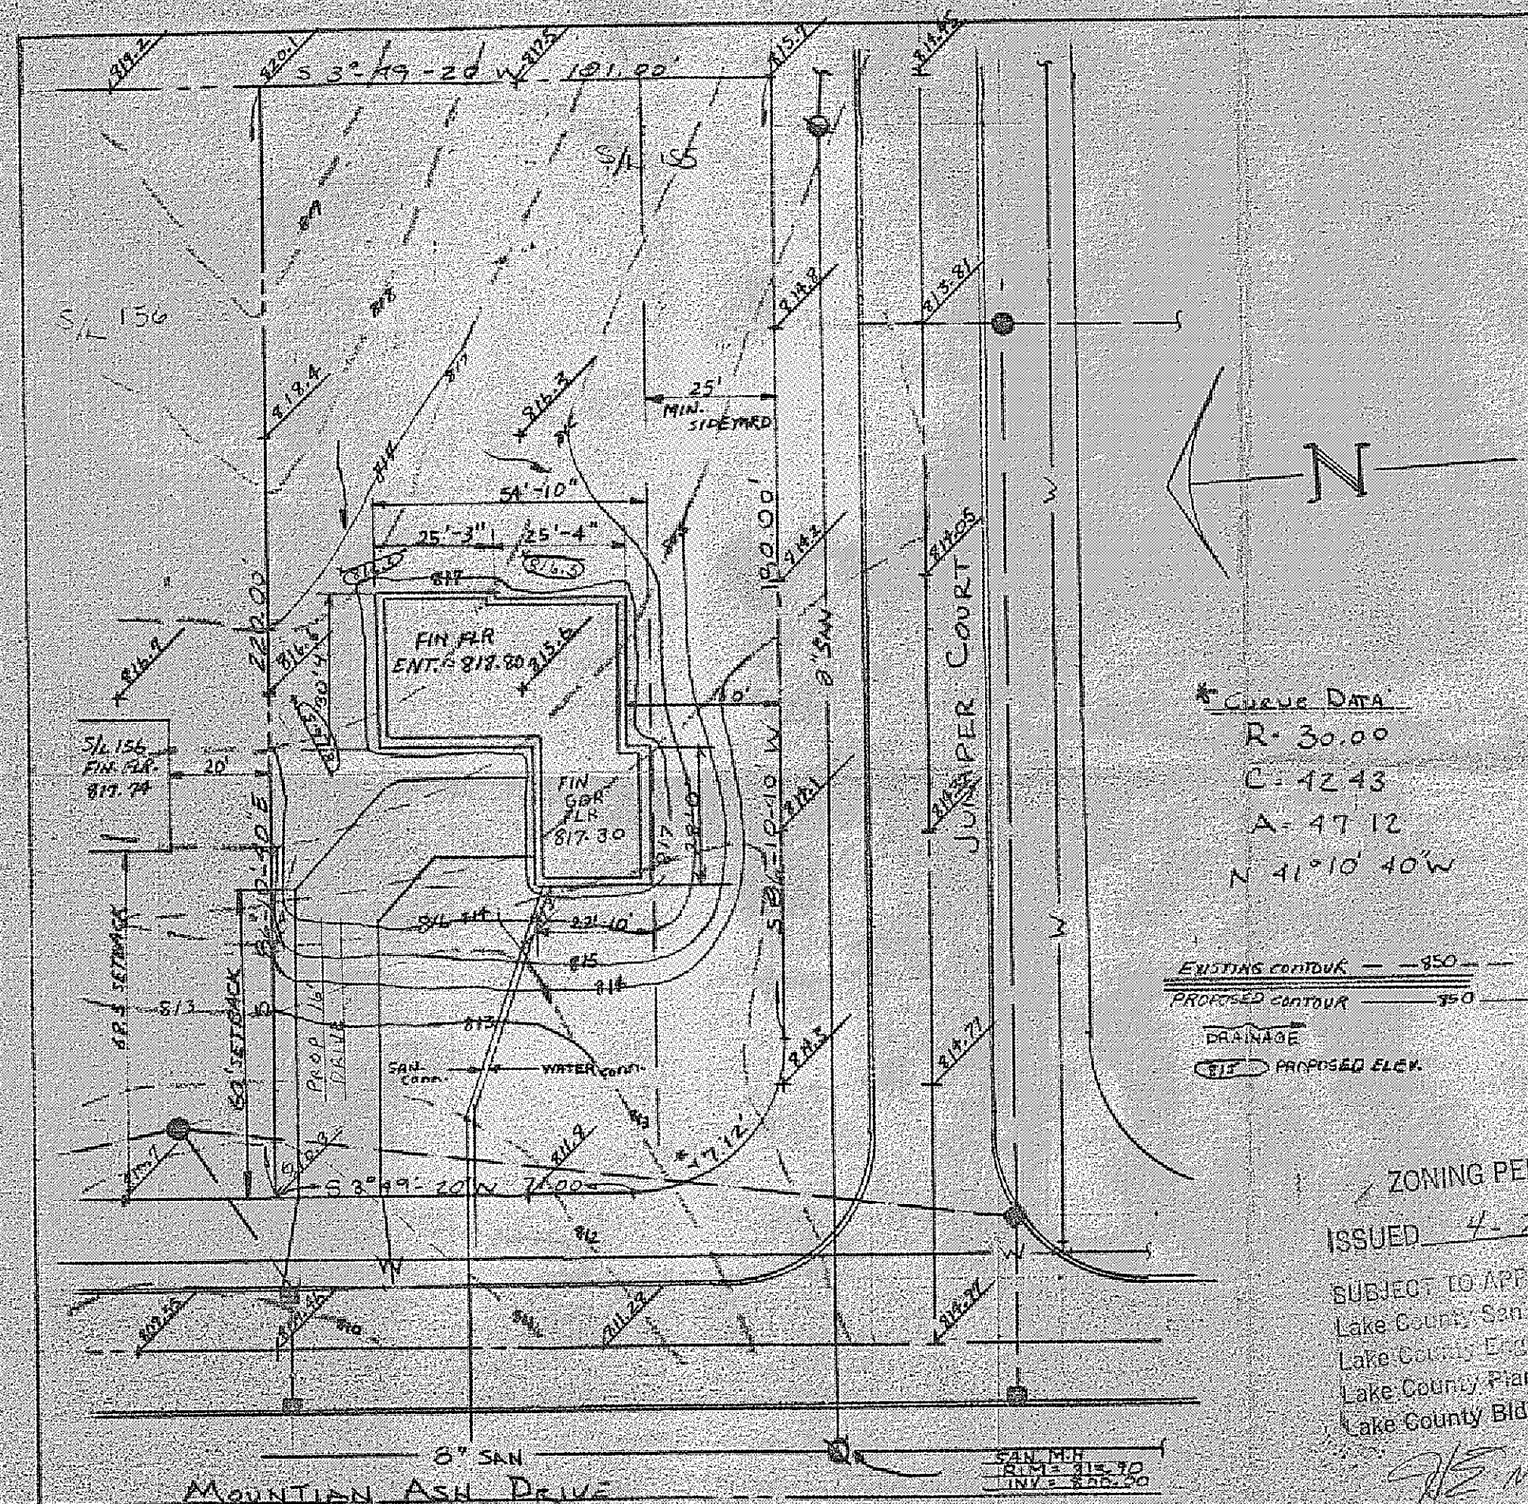


SITE PLAN FOR:

# SHANDLE CONSTRUCTION

8353 MENTOR AVE.
MENTOR, OHIO

BEING SUBLOT NO. 155 IN MORLEY HILLS ESTATES NO. 3 IN CONCORD TWP. OHIO

Grading Plan as shown and [illegible] THOMAS P. GILLES Lake County Engineer By [illegible] Date 11 APR 78

PREPARED BY:

## WM. R. GRAY ASSOC. INC.

7547 MENTOR AVE.
MENTOR OHIO
SCALE: 1" = 30'
DATE: 3-31-78

* CURVE DATA
R = 30.00
C = 42.43
A = 47.12
N 41°10' 40" W

EXISTING CONTOUR — 850 —
PROPOSED CONTOUR — 850 —
DRAINAGE
(815) PROPOSED ELEV.

CERTIFICATION:
I HEREBY CERTIFY THAT THIS PLAT IS CORRECT TO THE BEST OF MY KNOWLEDGE
BY Wm. R. Gray
WM. R. GRAY REG. SURV. #2752

ZONING PERMIT #3568
ISSUED 4-7-78

SUBJECT TO APPROVAL BY:
Lake County Sanitary Eng. ☐
Lake County Eng. Dept. ☒
Lake County Planning Comm. ☐
Lake County Bldg. Dept. ☒

STATE OF OHIO WM. R. GRAY 2752 REGISTERED PROFESSIONAL SURVEYOR

F.B. 80-34
DATE 1-17-78