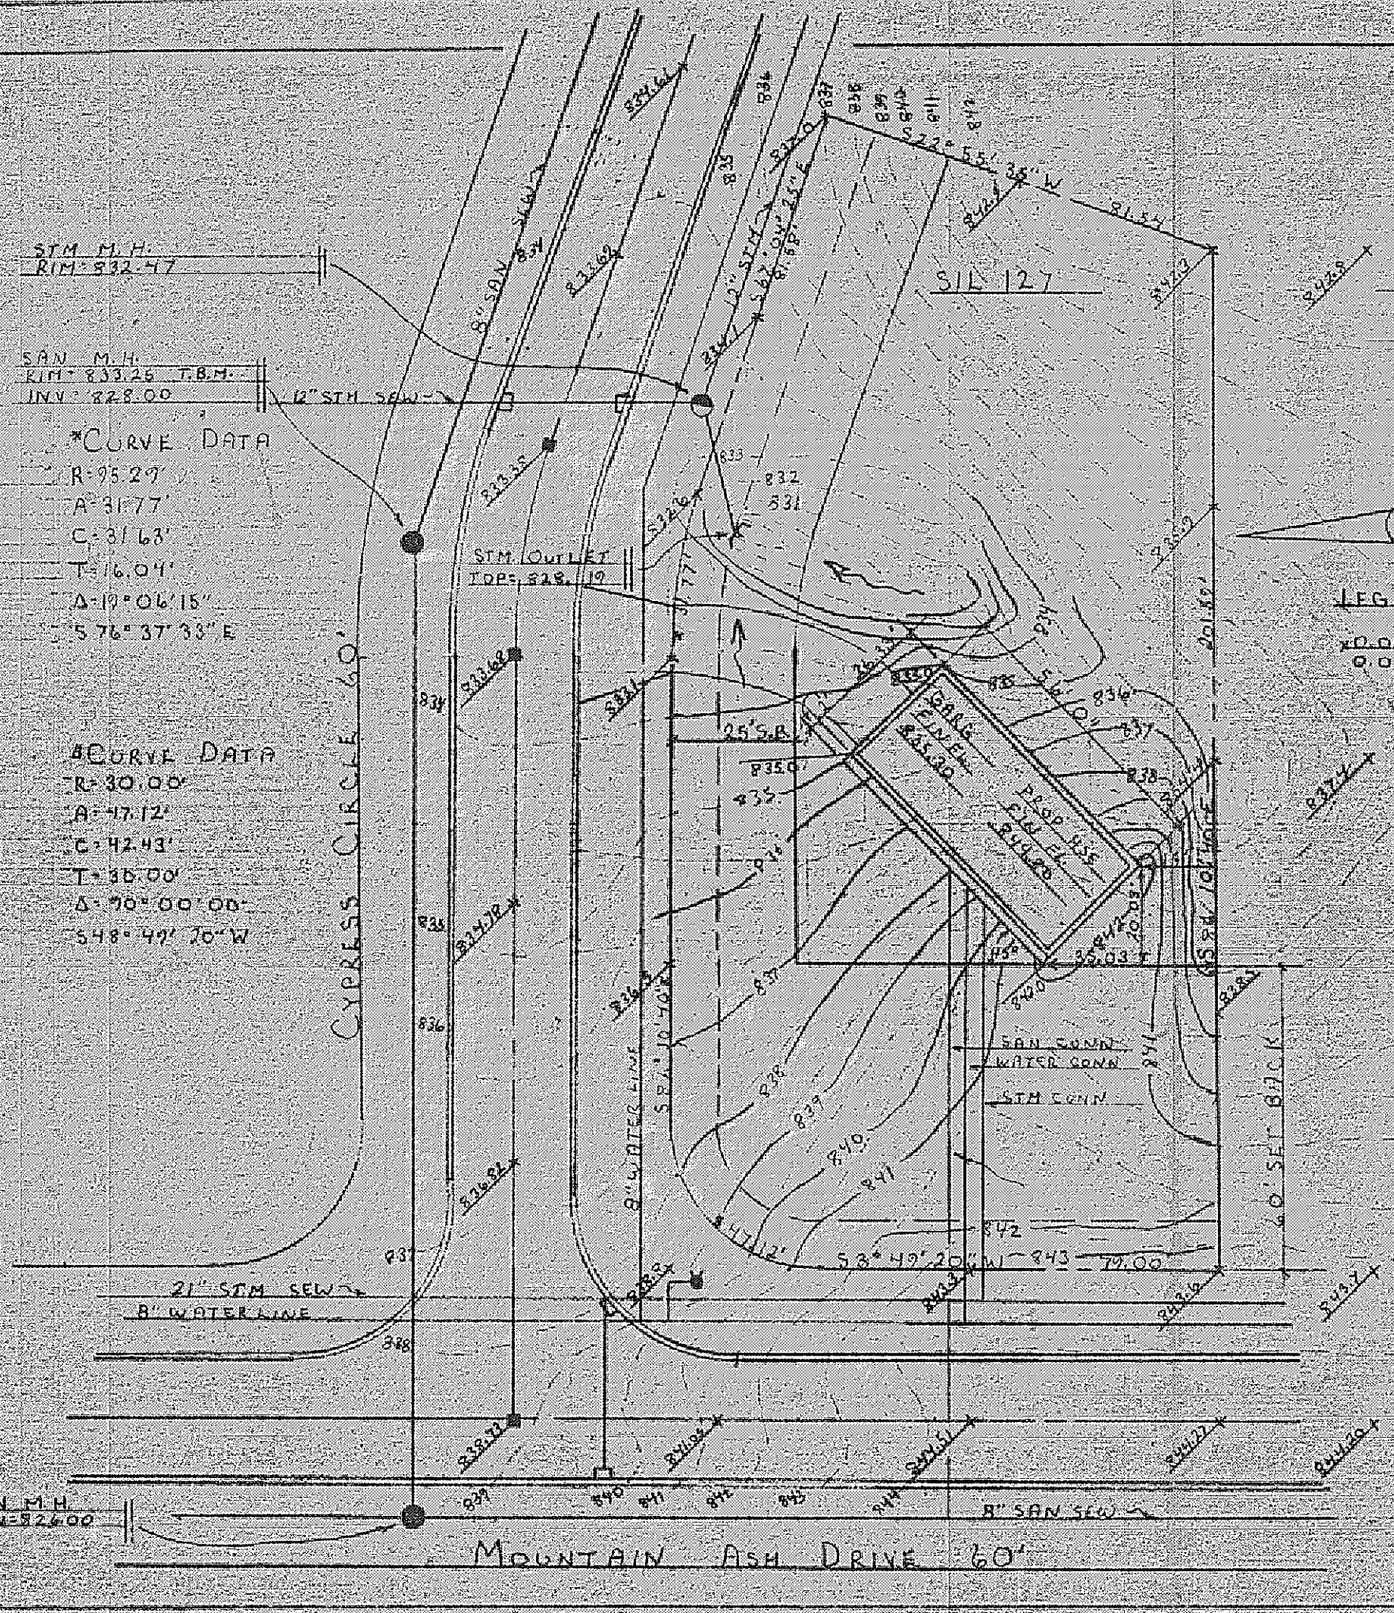

LEGEND

x0.00 EXIST. ELEV.
0.00 PROP. ELEV.

SITE PLAN FOR:

SHANDLE CONSTRUCTION
8353 MENTOR AVE
MENTOR, OHIO
BEING SUBLOT NO. 127 IN THE MORLEY HILLS ESTATES NO. 3 IN CONCORD TOWNSHIP, OHIO

Grading Plan Approved
as Shown and/or noted
THOMAS P. GILLES, P.E.
Lake County Engineer
By _____ Date 7 AUG 78

PREPARED BY:
WM. R. GRAY ASSOC. INC.
7547 MENTOR AVE.
MENTOR, OHIO

SCALE: 1" = 30'
DATE: JULY 24, 1978
REV. JULY 28, 1978

CERTIFICATION:
I HEREBY CERTIFY THAT THIS PLAT IS CORRECT TO THE BEST OF MY KNOWLEDGE
BY: _____

WM. R. GRAY

STATE OF OHIO
WM. R. GRAY
2752
REGISTERED
PROFESSIONAL SURVEYOR

ZONING PERMIT 752
3722
ISSUED 8-1-78
SUBJECT TO APPROVAL BY:
Lake County Sanitary Eng. ☐
Lake County Eng. Dept. ☒
Lake County Planning Comm. ☐
Lake County Bldg. Dept. ☒