#7830 Revised

SITE PLAN FOR:

SHANDLE CONSTRUCTION
8353 MENTOR AVE.
MENTOR, OHIO

BEING SUBLOT NO. 109
OF THE MAPLE HILLS SUB-
DIVISION OF CONCORD, OHIO

Grading Plan Approved
as shown and/or noted
THOMAS P. GILLESS, P.E.
Lake County Engineer
By _____ Date 12/Nov/77

PREPARED BY:

WM. A. GRAY ASSOC. INC.
7547 MENTOR AVE.
MENTOR, OHIO

SCALE: 1" = 30'
DATE: NOV 3, 1977

CERTIFICATION:

I HEREBY CERTIFY THAT THIS PLAT IS CORRECT TO THE BEST OF MY KNOWLEDGE.

By Wm. R. Gray
WM. R. GRAY REG. SURV. #2752

STATE OF OHIO
WM. R. GRAY
2752
REGISTERED
PROFESSIONAL SURVEYOR

ELEVATION LEGEND

C.00 EXISTING ELEV.
C.00 PROPOSED ELEV.

CURVE DATA
R = 452.86'
A = 93.45'
Δ = 11°49'26"
T = 46.89'
C = 93.29'
CB = S 6°54'43" E

#5479

ZONING PERMIT
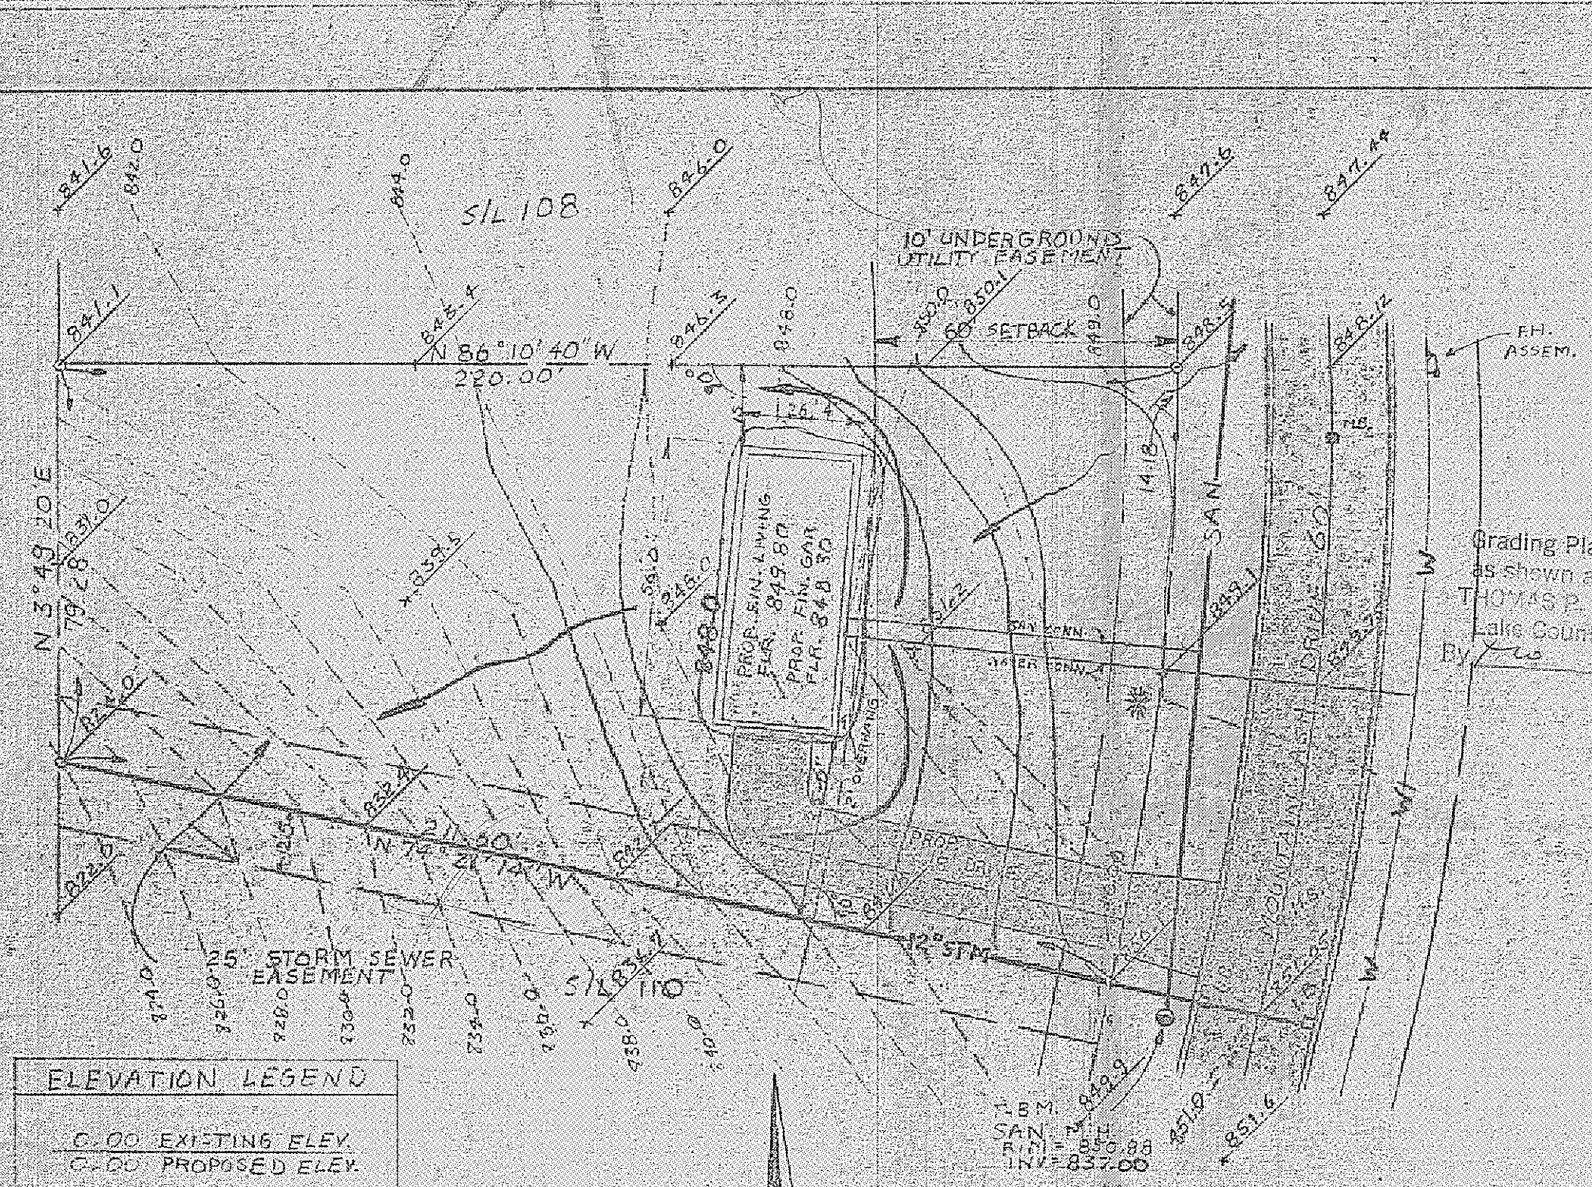
Approved 11-9-77
H. E. VanOrt