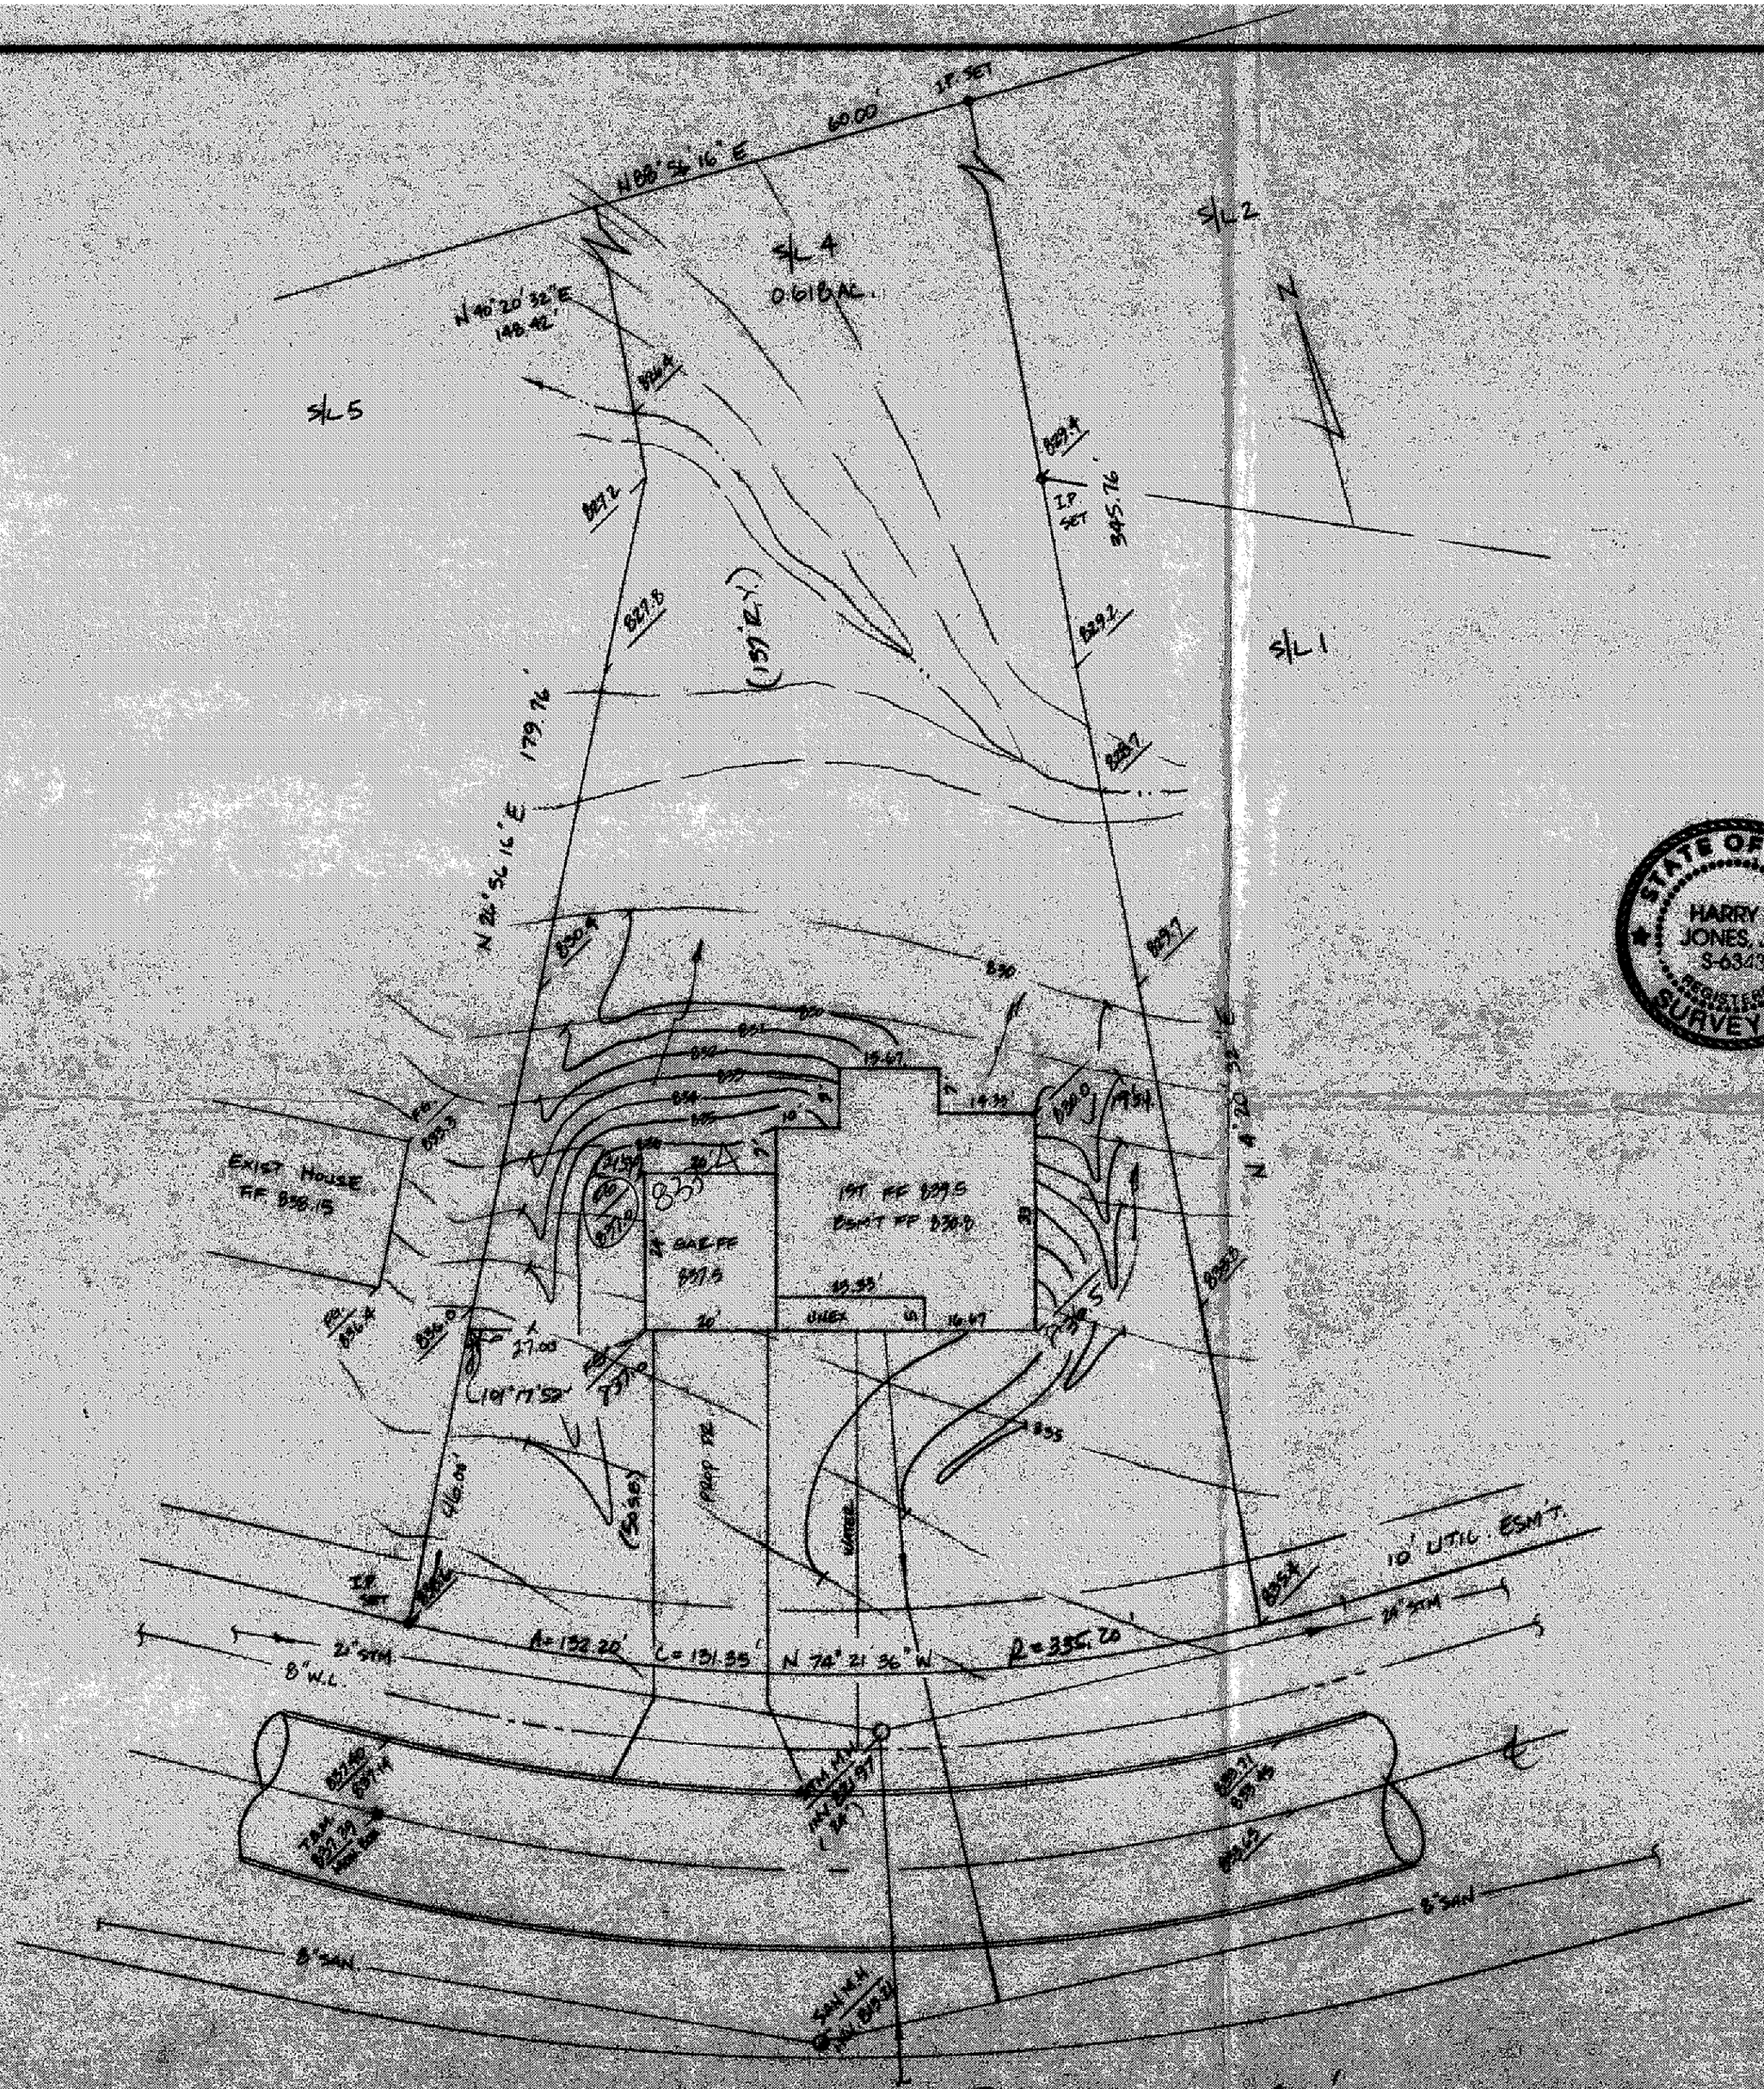

SITE PLAN

CONCORD TOWNSHIP, LAKE COUNTY, OHIO

for: WILSHIRE HOMES
CLIENT

ADDRESS STREET CITY ZIP

MISTY RIDGE SUBDIVISION — SUBDIVISION NAME	LOT — TRACT
10-37 — VOL. PG.	VOLUME — PAGE
4 — SUBLOT NO.	MISTY RIDGE DR. — STREET
PERM. PARCEL NO.	STREET

LEGEND

SANITARY MANHOLE
STORM MANHOLE
INLET OR CATCH BASIN
HYDRANT
EXISTING CONTOURS
PROPOSED CONTOURS
EXIST. ELEV. 1234
PROP. ELEV. 1235.5
WATER VALVE (GAS)
WATER METER (GAS)
AS BUILT ELEVATION 1235.5
INDICATES DIRECTION OF SURFACE DRAINAGE

REMARKS

ALL BOUNDARY DATA SHOWN WAS OBTAINED FROM DEEDS, RECORDED SUBDIVISION PLAT OR OTHER PUBLIC RECORDS

LOCATIONS AS SHOWN OF ADJACENT WELLS AND SEPTIC TANKS OBTAINED FROM LAKE COUNTY HEALTH DEPARTMENT

DESIGN CERTIFICATION

THIS PLAT WAS PREPARED BY ME, AND IS CORRECT TO THE BEST OF MY KNOWLEDGE AND BELIEF.

NAME SURVEYOR REGISTRATION NO. #6343

STATE OF OHIO — HARRY S. JONES, JR. S-6343 — REGISTERED SURVEYOR

CHECK LIST

NO. OF BEDROOMS
DESIGNATION
SUBDIVISION
TIE TO NEAREST STREET
SUBLOT NO. PARCEL NO.
ADMINISTRATIVE CRITERIA
ELEC. UNDERGROUND FIN. GR.
PLANS: TIES FLR. GRADES
APRON TYPE WIDTH THICKNESS
SHOULDER TYPE WIDTH THICKNESS
CULVERT TYPE DIA. LENGTH
ROCK OUTCROPPINGS

WATER MAIN SIZE, LOCATION
SAN. SEWER SIZE % GR. LOC.
SAN. MH. CAST. ELEV. INV. ELEV.
SAN. CONN. SIZE, LOC. DEPTH
STORM SEWER SIZE % GR. LOC.
STORM MH. CAST ELEV. INV. ELEV.
PAVT TYPE, GRADE CURB
GAS LINE LOC. SIZE PRESSURE
SEPTIC TANK LOCATION & DUPLICATION AREA
WELL LOCATION
ISOLATION RADIUS FROM WELL

REVISIONS		
NO.	DATE	BY
1	2/4/91	HT
2	2/14/92	HT
3		
4		
5		
6		

PLAN PREPARED BY:
BABCOCK • JONES & ASSOCIATES, INC.
PAINESVILLE, OHIO

DRAWN BY:		SCALE 1" = 20'	PHONE NO. 357-1811
CHK'D.		DATE 10-30-90	DRAWING NO. 88-068-04
CREW CHIEF		APP'D.	

"AS BUILT" CERTIFICATION

I, HEREBY CERTIFY THAT THE CIRCLED GRADES ARE EXISTING FINISH GRADES CHECKED IN THE FIELD ON _____, 19__ AND ARE CORRECT TO THE BEST OF MY KNOWLEDGE AND BELIEF.

REGISTERED SURVEYOR REG. NO.

T.B.M. MONUMENT BOX S/L 4+5, ELEV = 837.39

Grading Plan Approved as shown and/or noted
THOMAS P. GILL
Lake County Engr.
By 9/H Date 9/5/92
DOWNSPOUTS SHALL BE SPLASH BLOCKED

ZONING PERMIT #0492-7105
ISSUED 4-14-92

SUBJECT TO APPROVAL BY:
Lake County Sanitary Eng. ☐
Lake County Eng. Dept. ☒
Lake County Planning Comm. ☐
Lake County Bldg. Dept. ☒