SITE PLAN FOR:

WALTER KELLY

6835 MORLEY RD.

CONCORD TWP., OHIO

PREPARED BY:

WM. R. GRAY ASSOC. INC.

7547 MENTOR AVE.

MENTOR, OHIO

DATE: SEPT. 16, 1974 SCALE: 1" = 30'

CERTIFICATION:

I HEREBY CERTIFY THAT THIS PLAT IS CORRECT TO THE BEST OF MY KNOWLEDGE.

BY: Wm. R Gray

WM. R. GRAY REG. SURV. # 2752

CULVERT PIPE SHALL BE MIN. 12" x 25' CORRUGATED STEEL PIPE

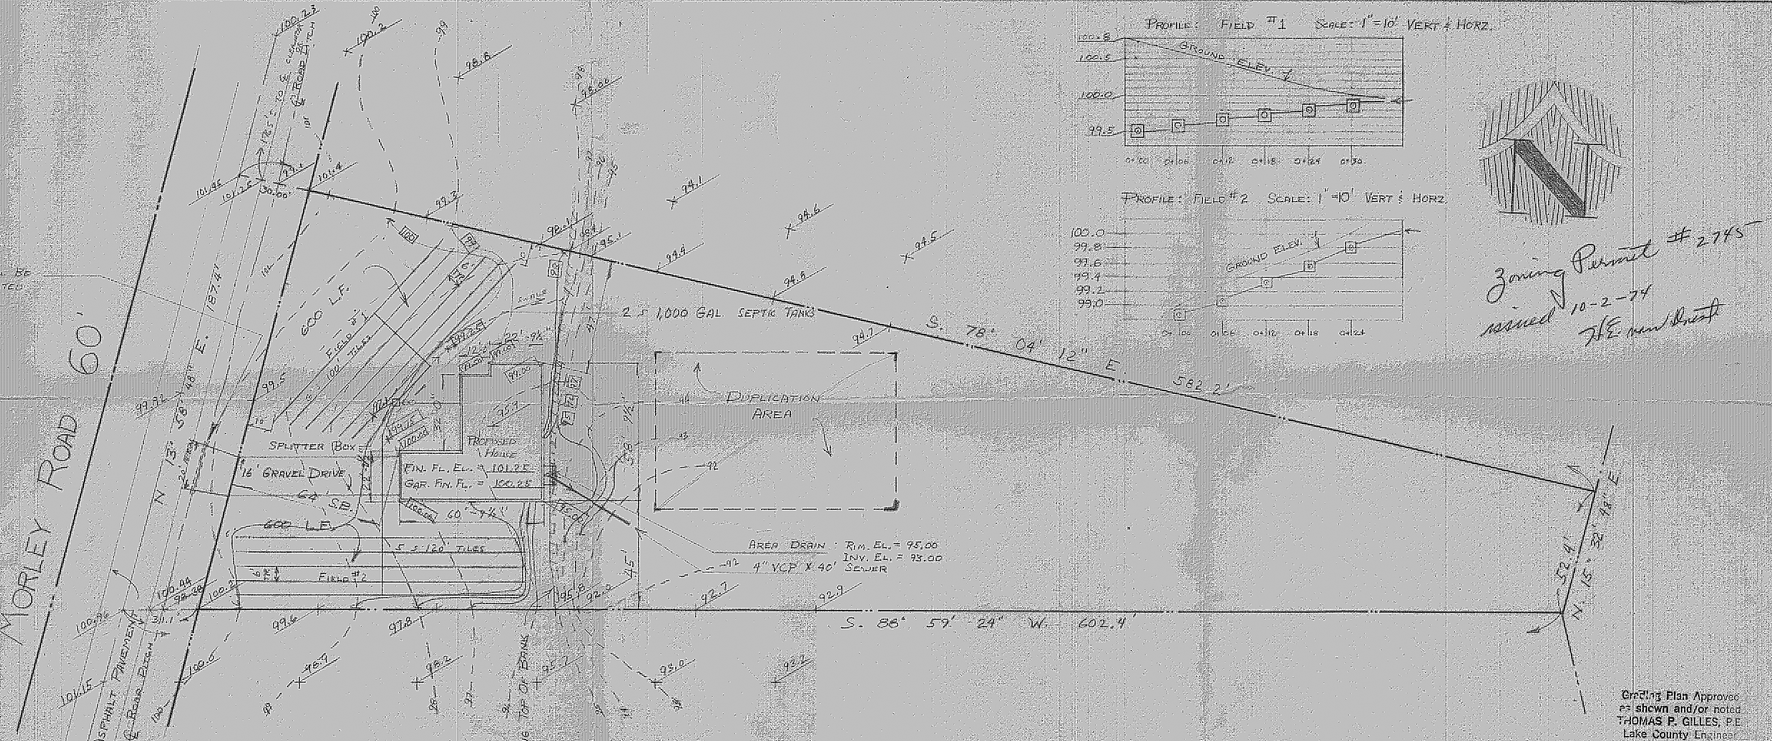

Zoning Permit # 2745 issued 10-2-74 HE

Grading Plan Approved as shown and/or noted THOMAS P. GILLES, P.E. Lake County Engineer

By: JWK Date 10-4-74

6817 Morley