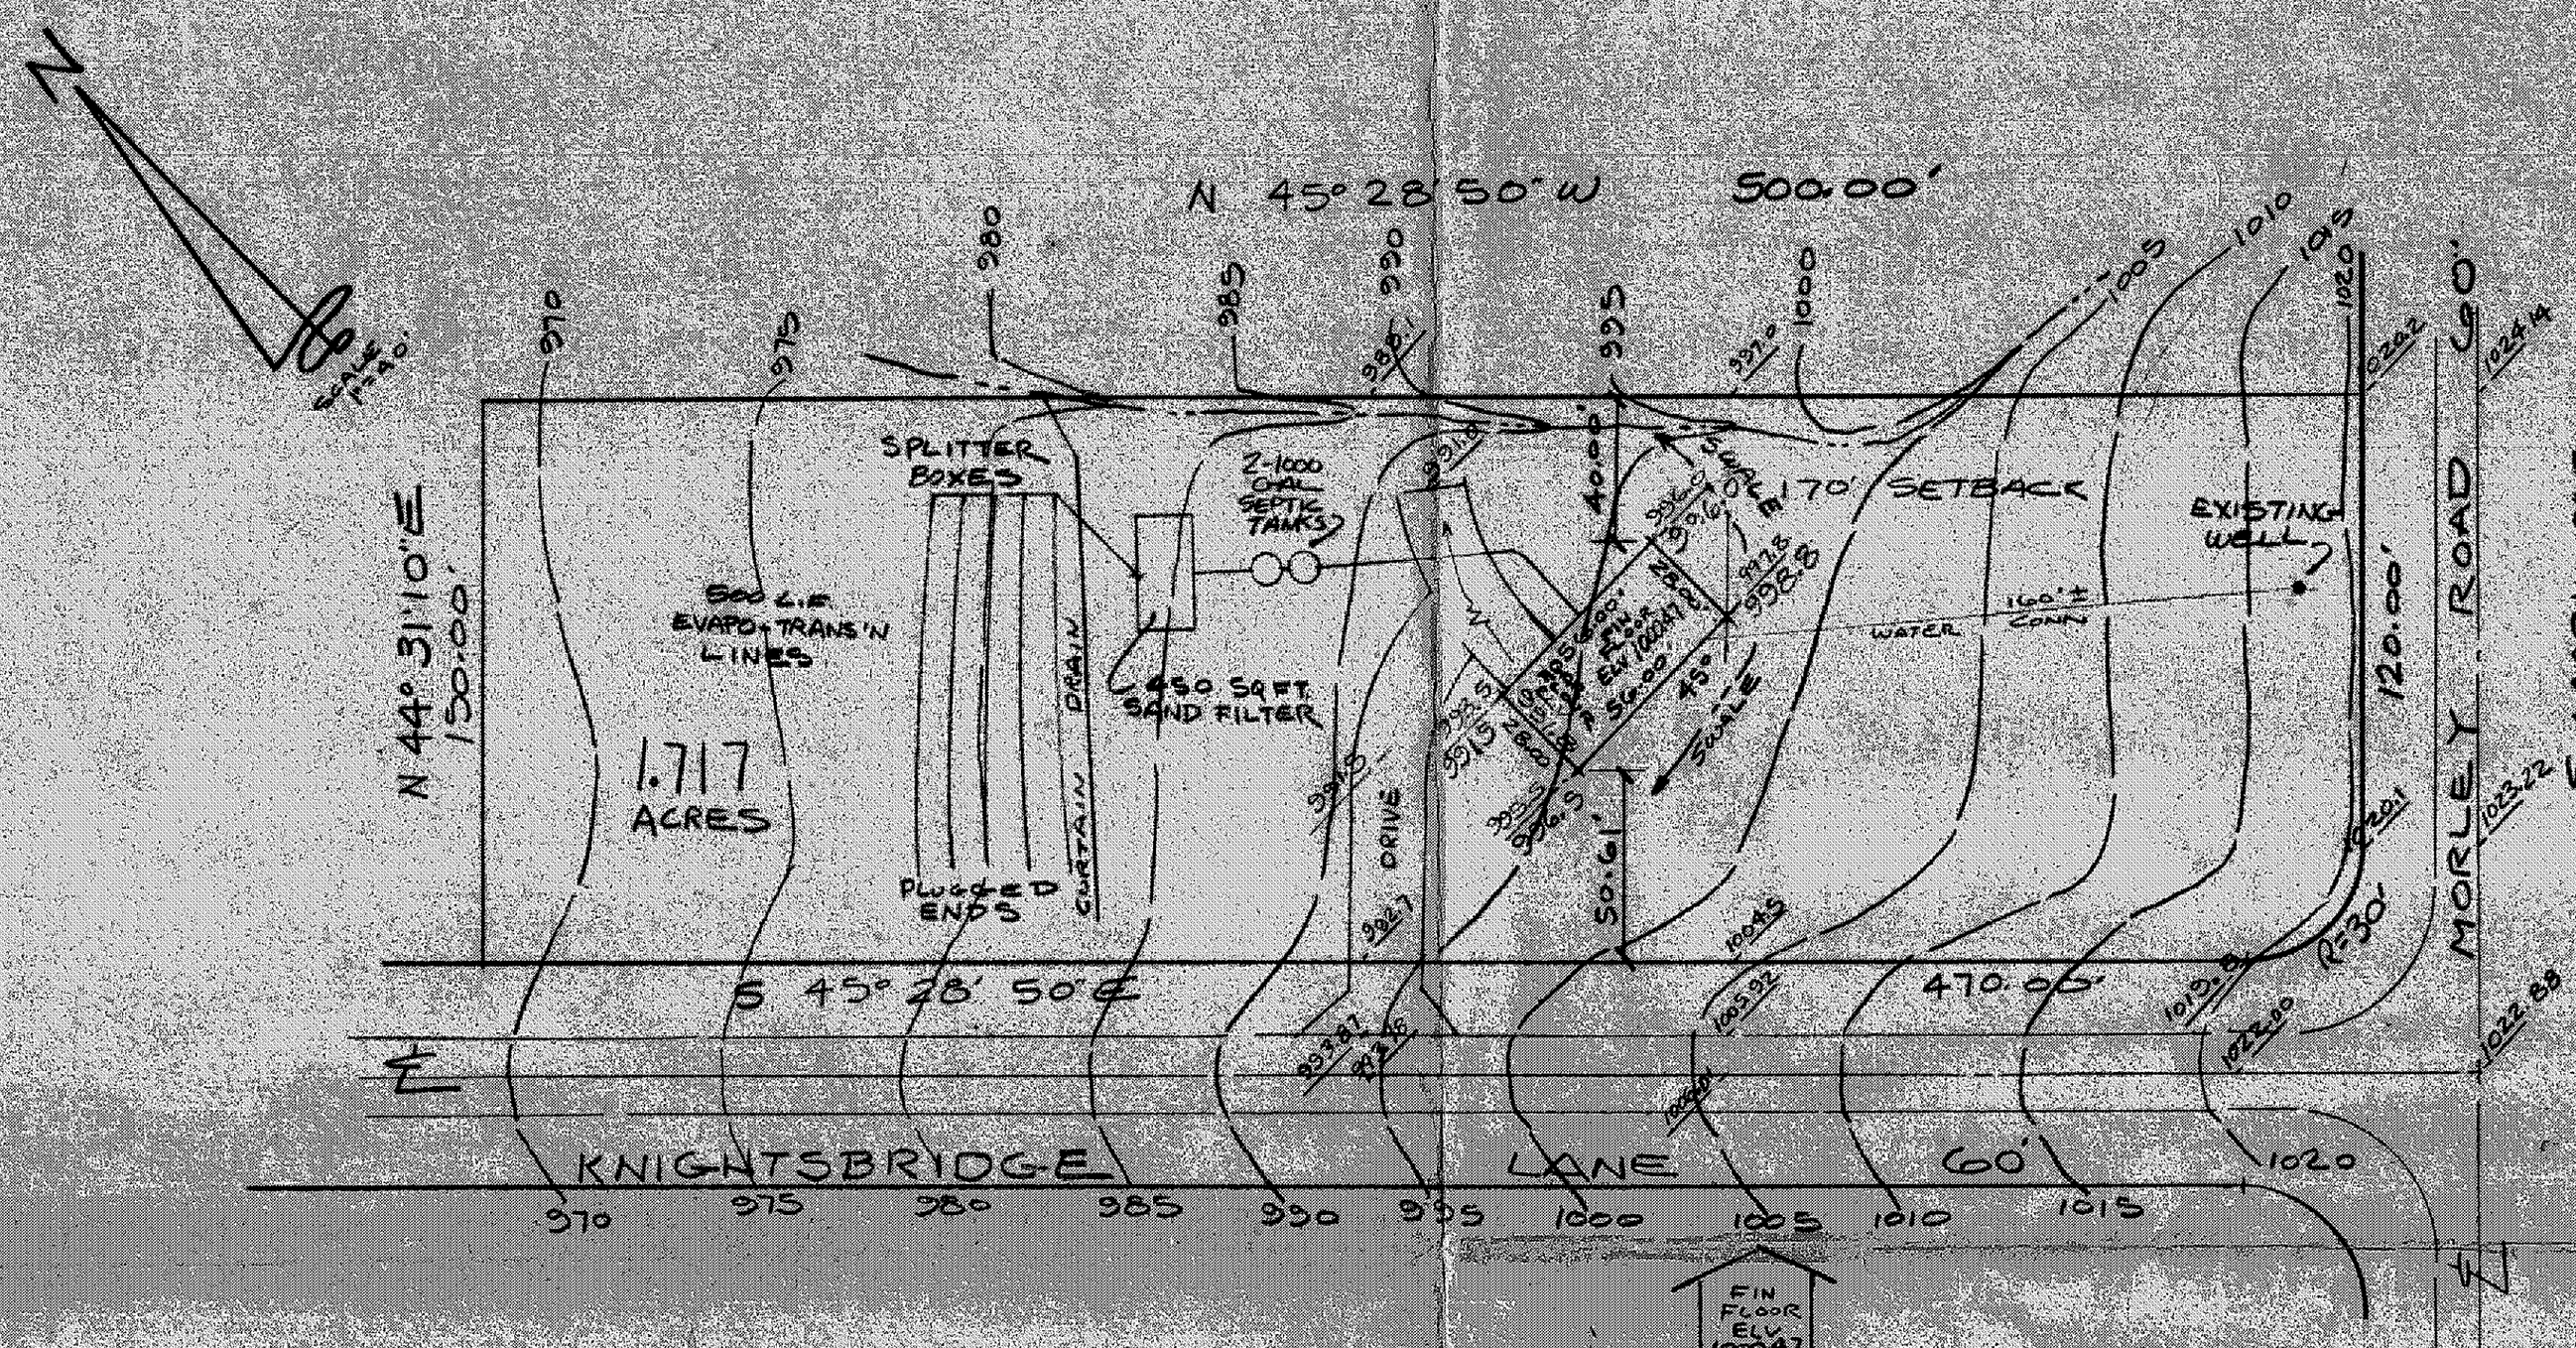

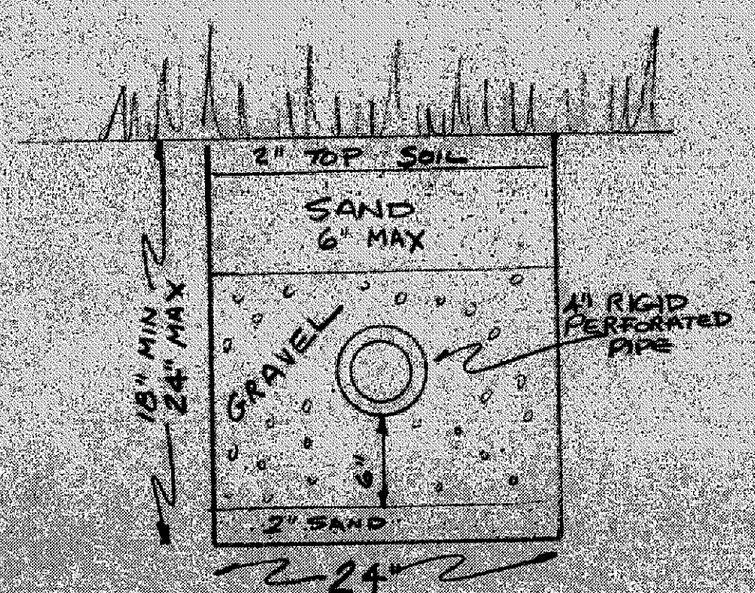

TRENCH DETAIL

HYDRAULIC PROFILE
SCALE 1"=4' VERT
1"=40' HORZ

Grading Plan Approved as shown and/or noted
THOMAS P. GILLES, P.E.
Lake County Engineer
By _____ 12/13/82

ZONING PERMIT #4573
ISSUED 12-13-82
SUBJECT TO APPROVAL BY:
Lake County Sanitary Eng. ☐
Lake County Eng. Dept. ☒
Lake County Planning Comm. ☐
Lake County Bldg. Dept. ☒
Teresa Marano

Prepared by
Richard J. Bleske
PS #5244

SITE PLAN for J.W. BETTELEY BLDRS.

OF PARCEL N°7 ON MORLEY ROAD BEING PART OF ORIG. LOT N°2, TRACT N° 4 NOW IN CONCORD TWP - LAKE COUNTY - OHIO

DATE
SCALE
DRAWN BY
CHKD BY
P.B.# PG.

COLPETZER · WOODS
CONSULTANTS, INC.
MENTOR, OHIO 44060

SHEET 1 OF 1
CONTRACT NO. 82-182